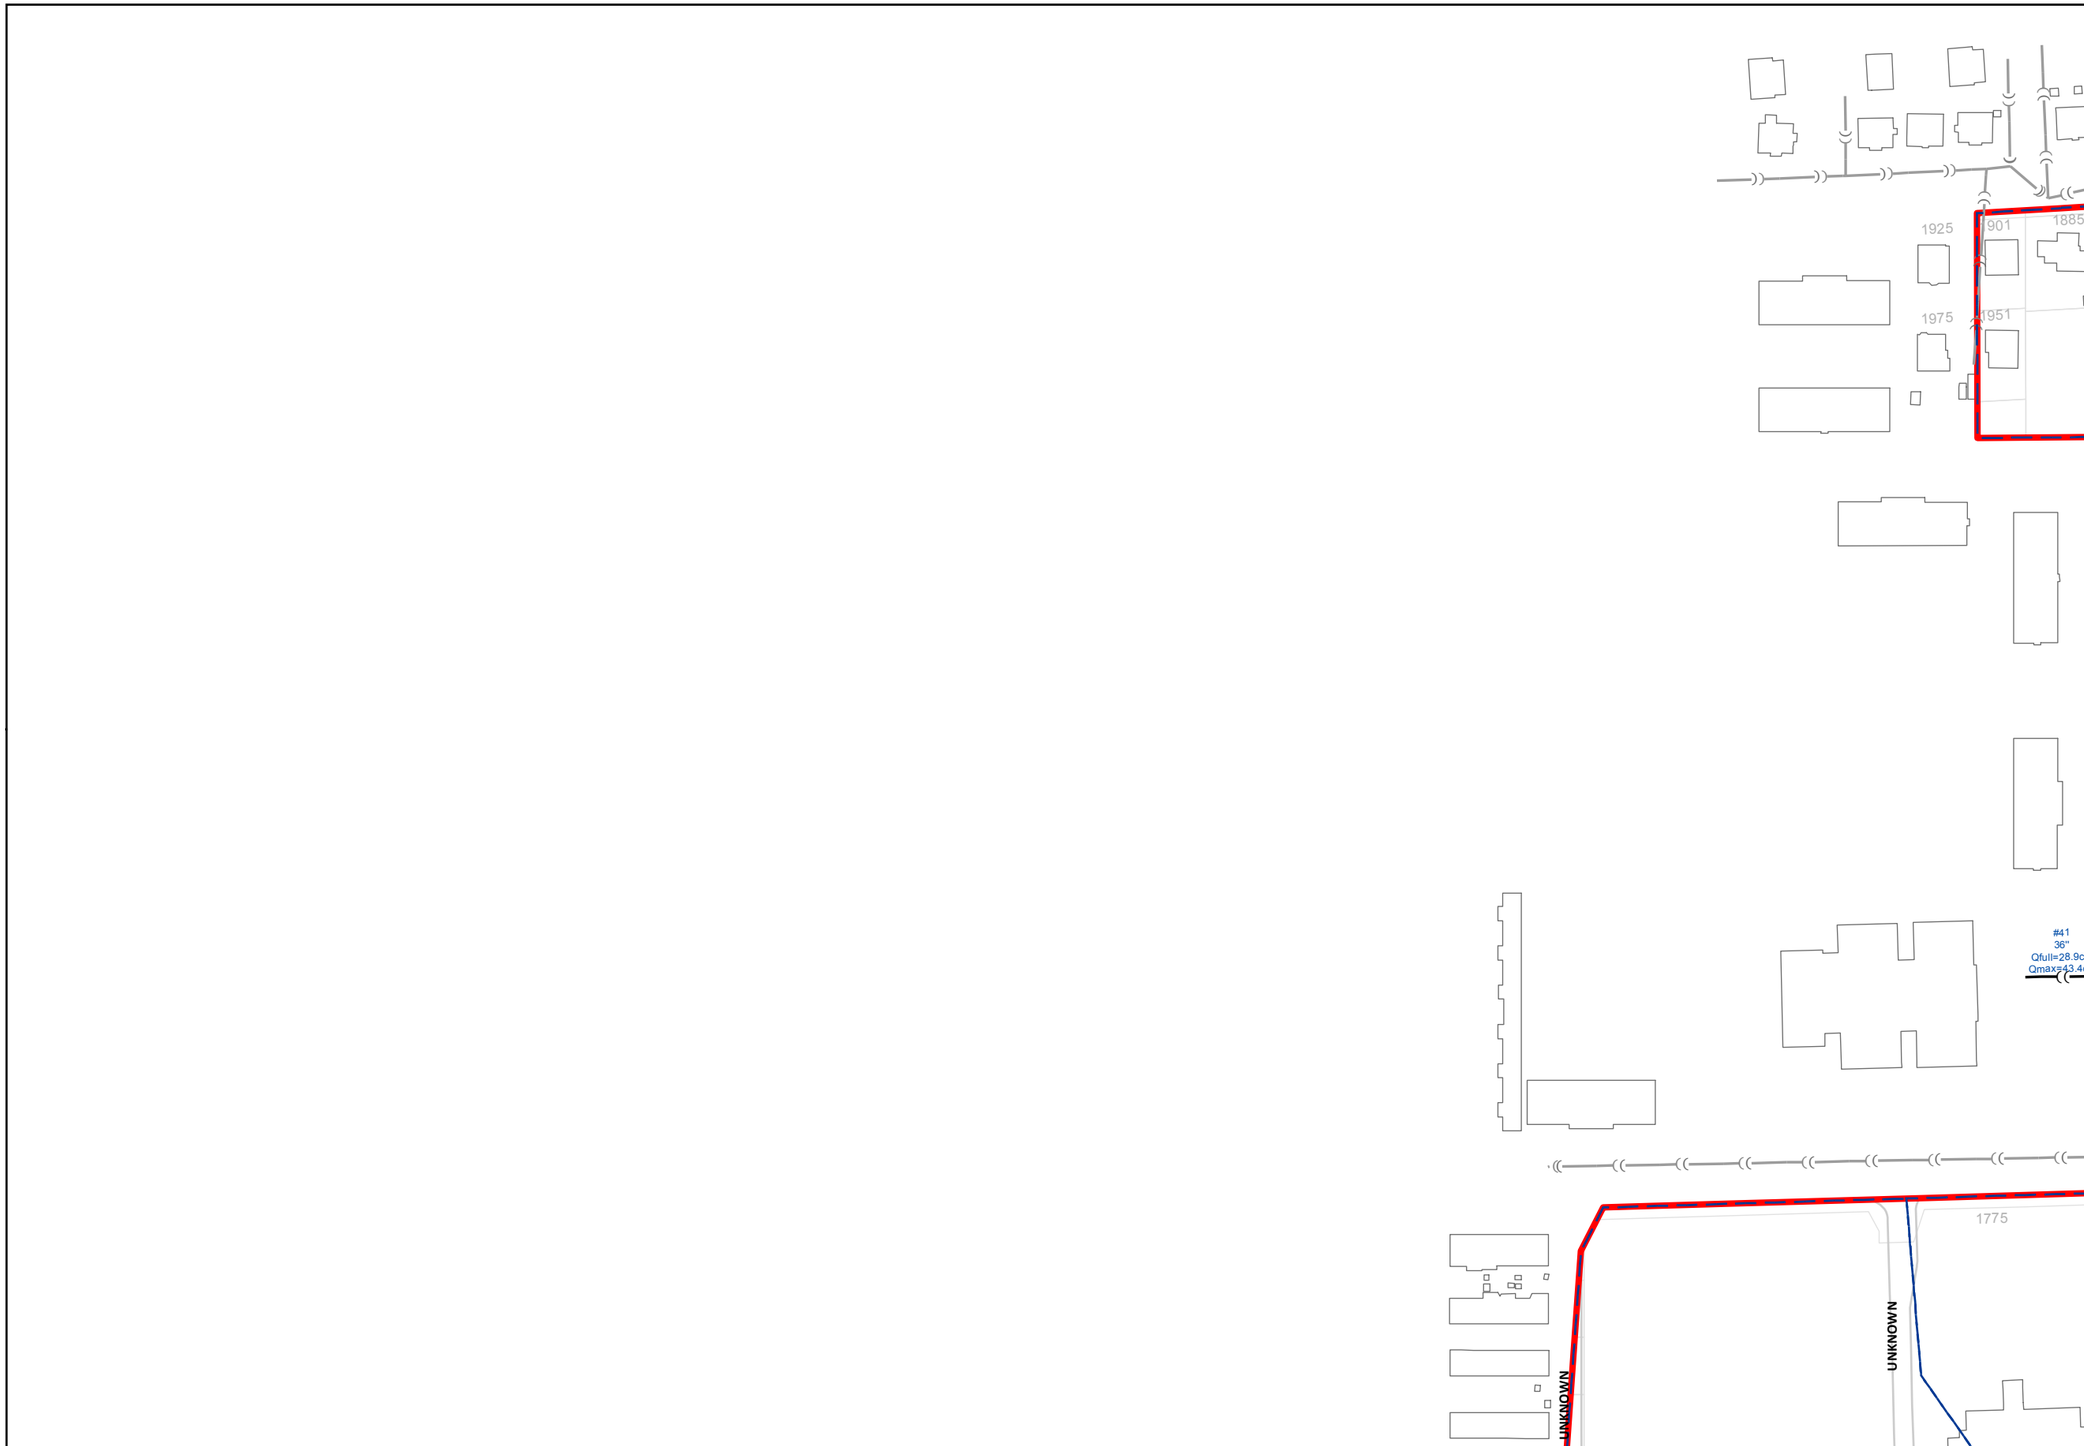

0 100 200 400
Feet
1 inch = 200 feet

Legend

- Drainage Receiving Node
- Junction
- Overland Flow
- Existing Sewer (modeled)
- Modeled Storage Area
- Subbasin Boundary
- Existing Sewer (not modeled)
- Park Ridge Boundary

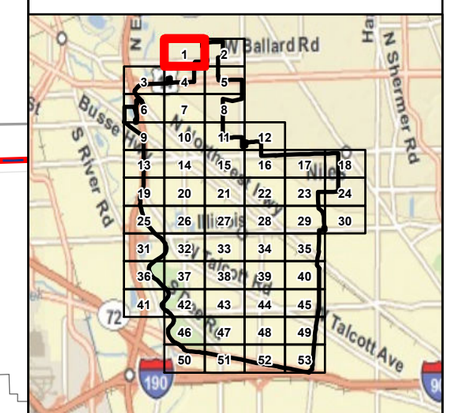

CHRISTOPHER B. BURKE ENGINEERING LTD.
9575 West Higgins Road, Suite 600
Rosemont, Illinois 60018
(847) 823-0500

CLIENT:

CITY OF PARK RIDGE

NO.	DATE	NATURE OF REVISION	CHKD.

DSGN.	
DWN:	
CHKD.	
SCALE:	1:2,400
MODEL:	ArcGIS 10
PLOT DATE	7/14/2011
FILE NAME	Sewer Capacity Atlas
PATH	N:\Park Ridge\100197\Water\Exhibits\Sewer Capacity Atlas.mxd

TITLE:

SEWER CAPACITY ATLAS
10-YR STORM

PROJ. NO. 100197
DATE:
SHEET 1 OF 53
DRAWING NO.

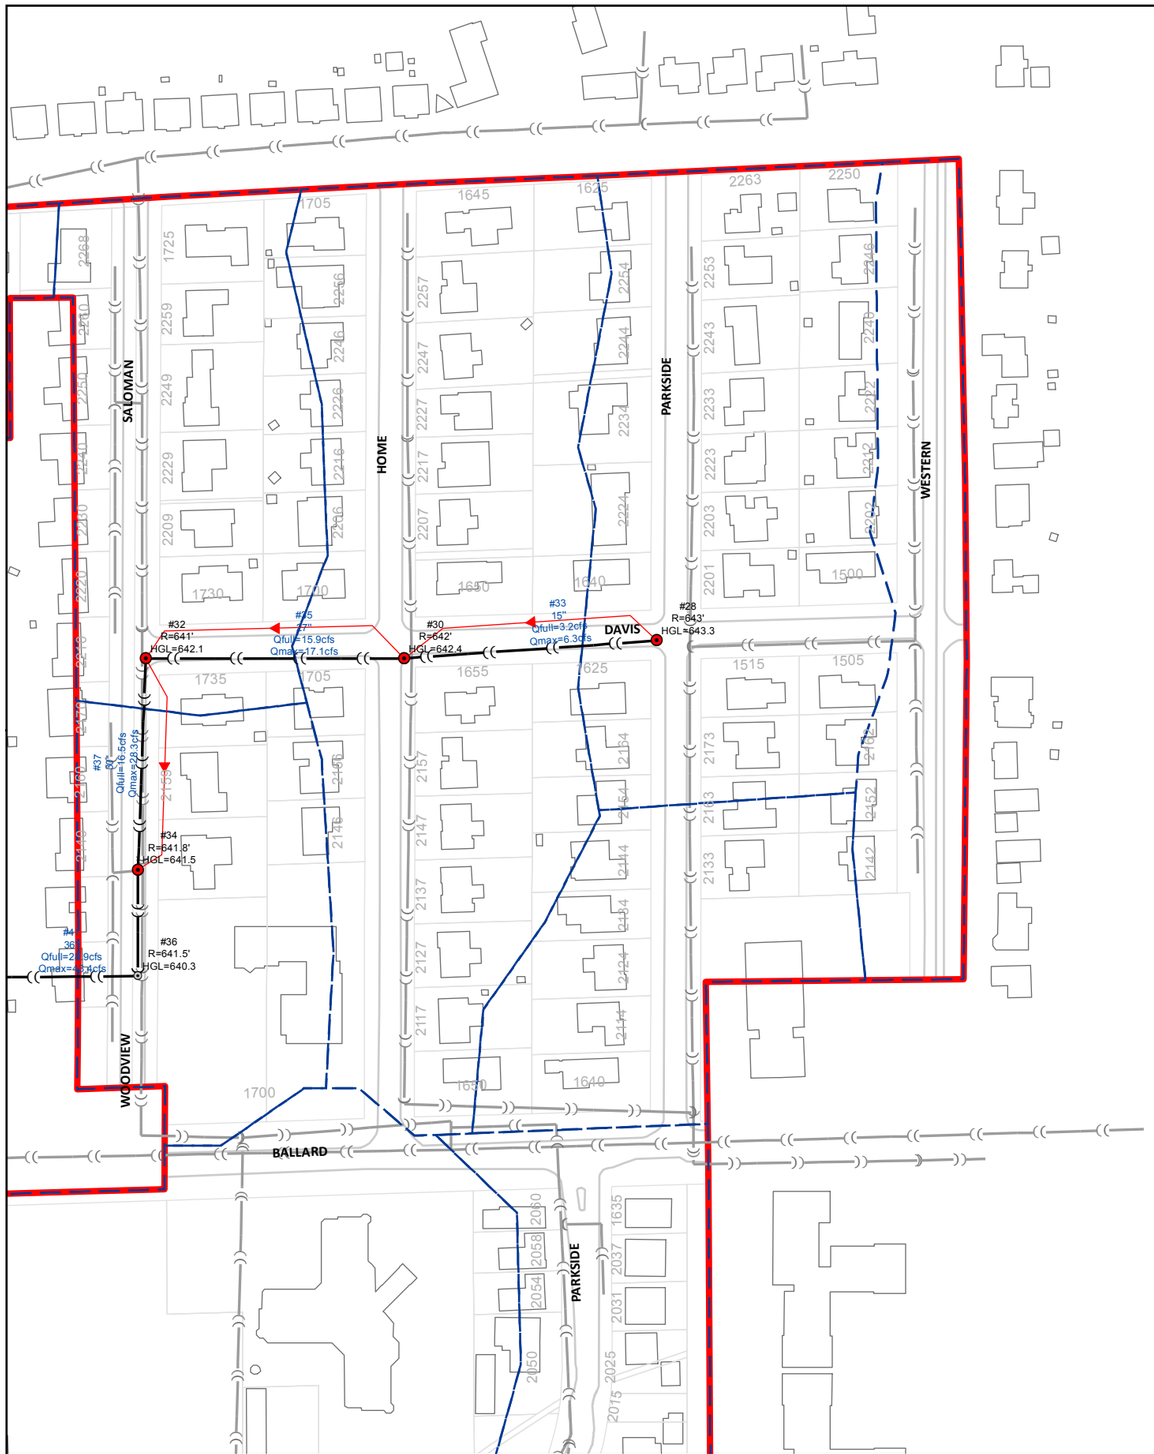

0 100 200 400
Feet
1 inch = 200 feet

Legend

- Drainage Receiving Node
- Junction
- Overland Flow
- Existing Sewer (modeled)
- Modeled Storage Area
- Subbasin Boundary
- Existing Sewer (not modeled)
- Park Ridge Boundary

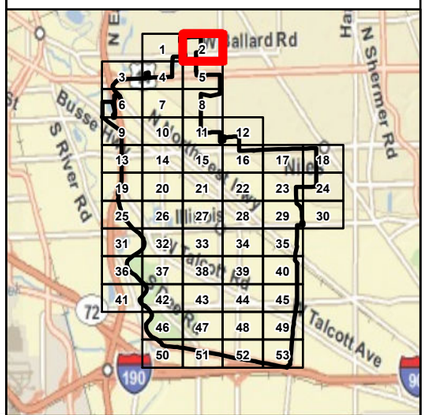

CHRISTOPHER B. BURKE ENGINEERING LTD.
9575 West Higgins Road, Suite 600
Rosemont, Illinois 60018
(847) 823-0500

CLIENT:

CITY OF PARK RIDGE

NO.	DATE	NATURE OF REVISION	CHKD.

DSGN.	
DWN:	
CHKD.	
SCALE:	1:2,400
MODEL:	ArcGIS 10
PLOT DATE	7/14/2011
FILE NAME	Sewer Capacity Atlas
PATH	N:\Park Ridge\100197\Water\Exhibits\Sewer Capacity Atlas.mxd

TITLE:

SEWER CAPACITY ATLAS
10-YR STORM

PROJ. NO. 100197
DATE:
SHEET 2 OF 53
DRAWING NO.

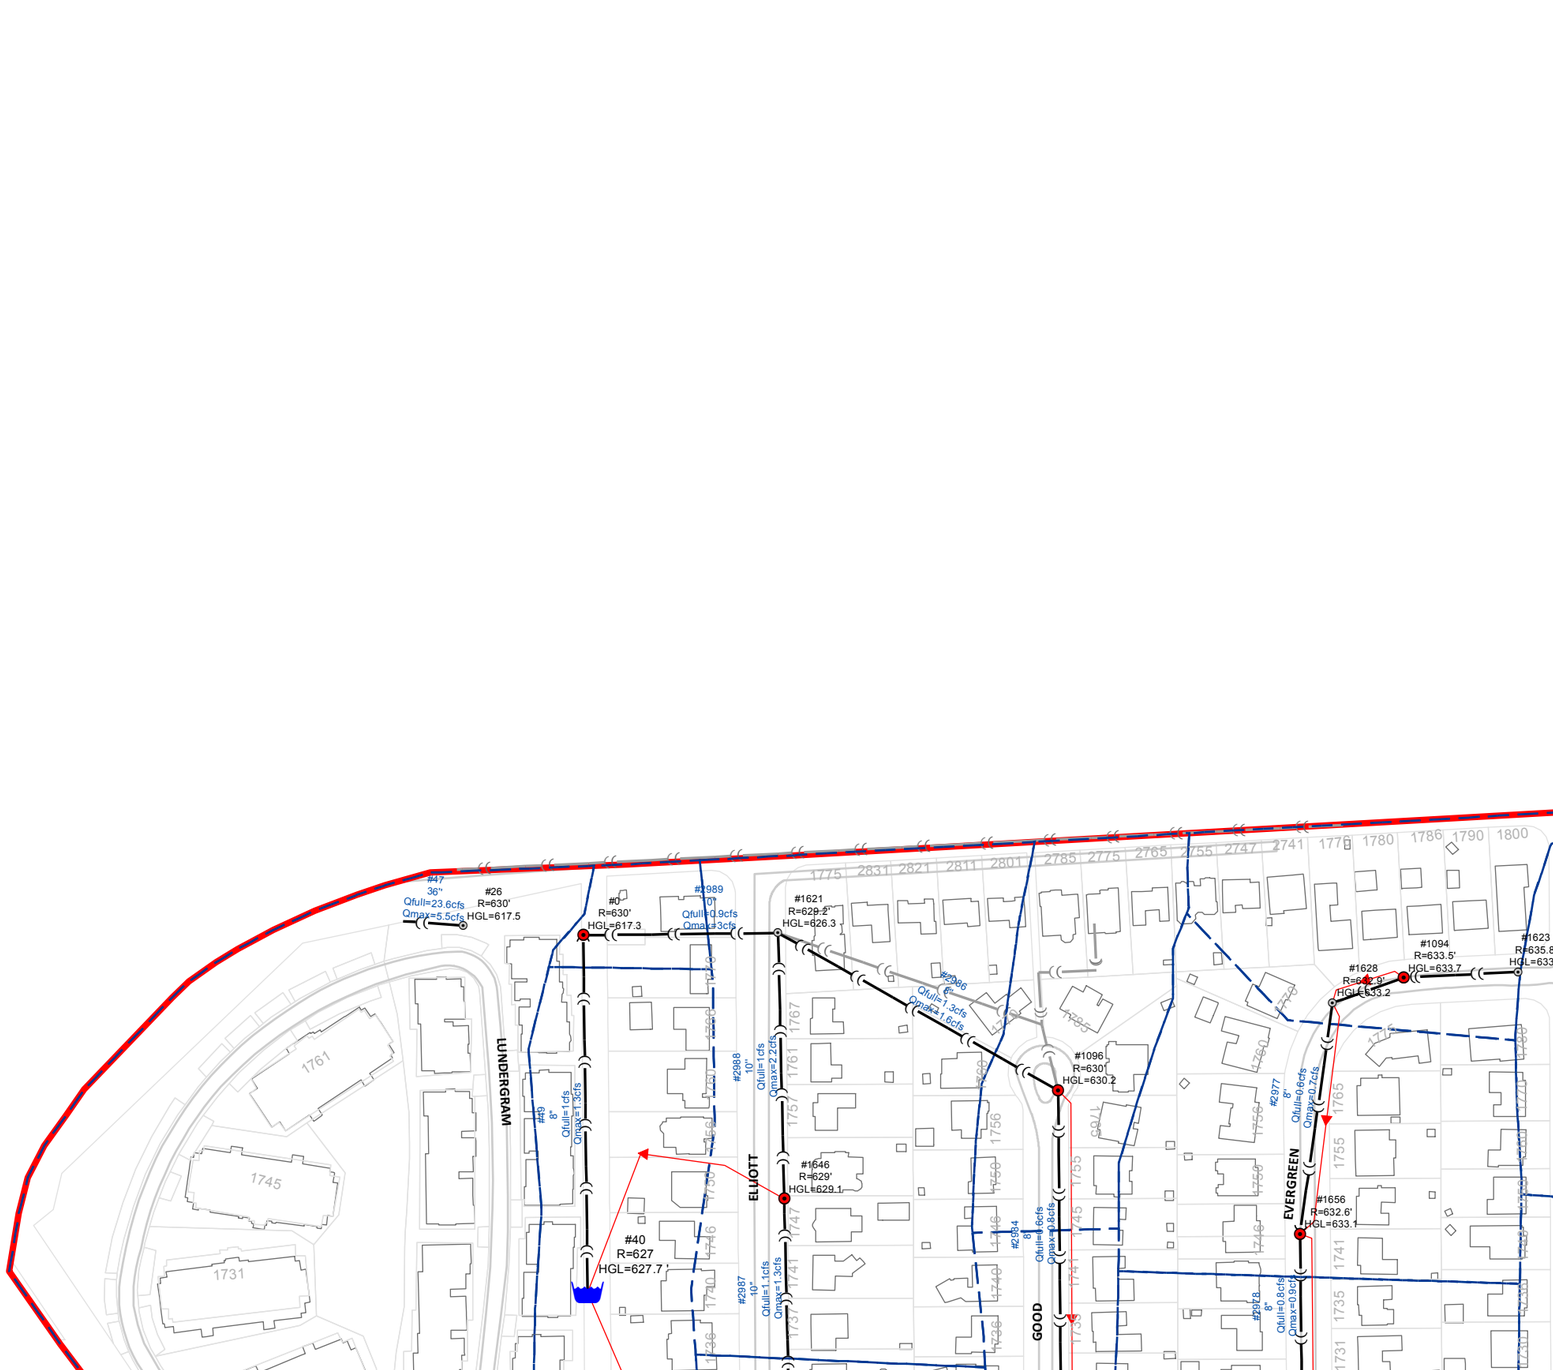

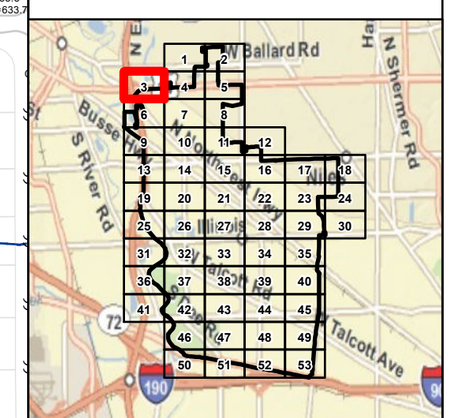

0 100 200 400
Feet
1 inch = 200 feet

Legend

- Drainage Receiving Node
- Junction
- Overland Flow
- Existing Sewer (modeled)
- Modeled Storage Area
- Subbasin Boundary
- Existing Sewer (not modeled)
- Park Ridge Boundary

CHRISTOPHER B. BURKE ENGINEERING LTD.
9575 West Higgins Road, Suite 600
Rosemont, Illinois 60018
(847) 823-0500

CLIENT:

CITY OF PARK RIDGE

NO.	DATE	NATURE OF REVISION	CHKD.

FILE NAME	Sewer Capacity Atlas
PATH	N:\Park Ridge\100197\Water\Exhibits\Sewer Capacity Atlas.mxd

DSGN.	
DWN:	
CHKD.	
SCALE:	1:2,400
MODEL:	ArcGIS 10
PLOT DATE	7/14/2011

TITLE:

SEWER CAPACITY ATLAS
10-YR STORM

PROJ. NO. 100197
DATE:
SHEET 3 OF 53
DRAWING NO.

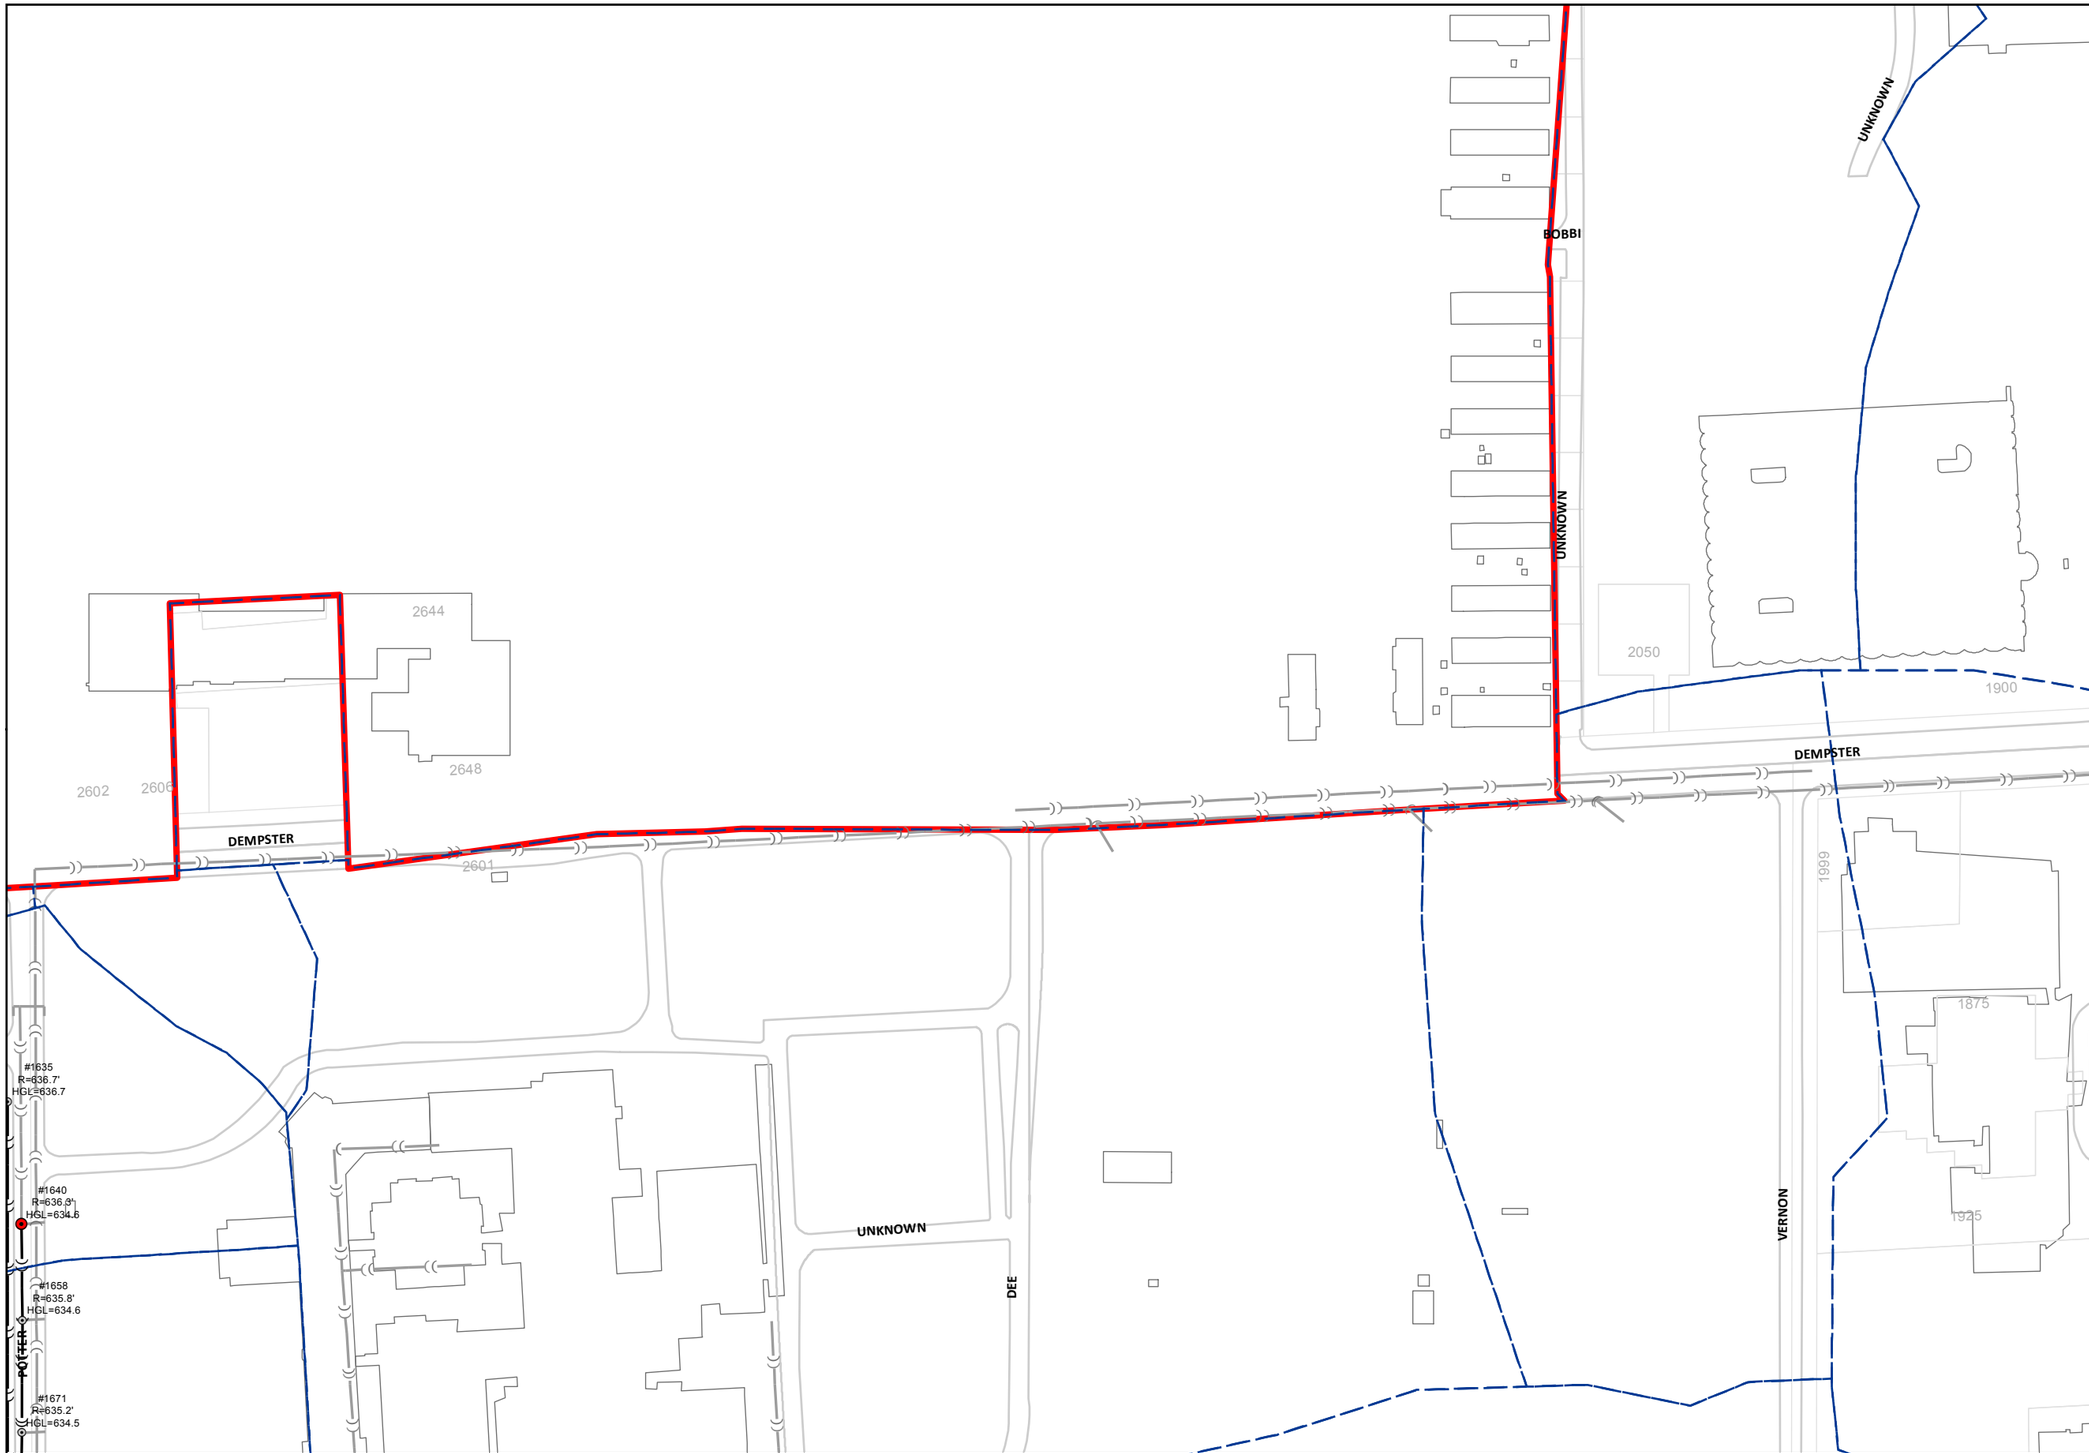

0 100 200 400
Feet
1 inch = 200 feet

Legend

- Drainage Receiving Node
- Junction
- Overland Flow
- Existing Sewer (modeled)
- Modeled Storage Area
- Subbasin Boundary
- Existing Sewer (not modeled)
- Park Ridge Boundary

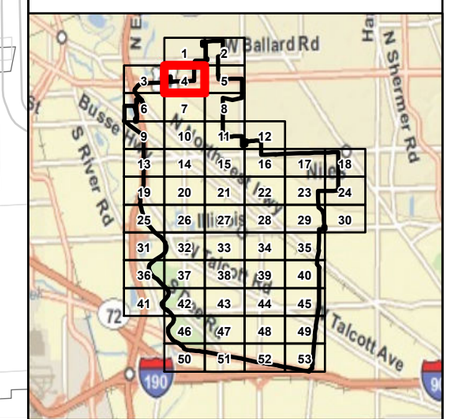

CHRISTOPHER B. BURKE ENGINEERING LTD.
9575 West Higgins Road, Suite 600
Rosemont, Illinois 60018
(847) 823-0500

CLIENT:

CITY OF PARK RIDGE

NO.	DATE	NATURE OF REVISION	CHKD.

DSGN.	
DWN:	
CHKD.	
SCALE:	1:2,400
MODEL:	ArcGIS 10
PLOT DATE	7/14/2011

FILE NAME: Sewer Capacity Atlas
PATH: N:\Park Ridge\100197\Water\Exhibits\Sewer Capacity Atlas.mxd

TITLE:

SEWER CAPACITY ATLAS
10-YR STORM

PROJ. NO. 100197
DATE:
SHEET 4 OF 53
DRAWING NO.

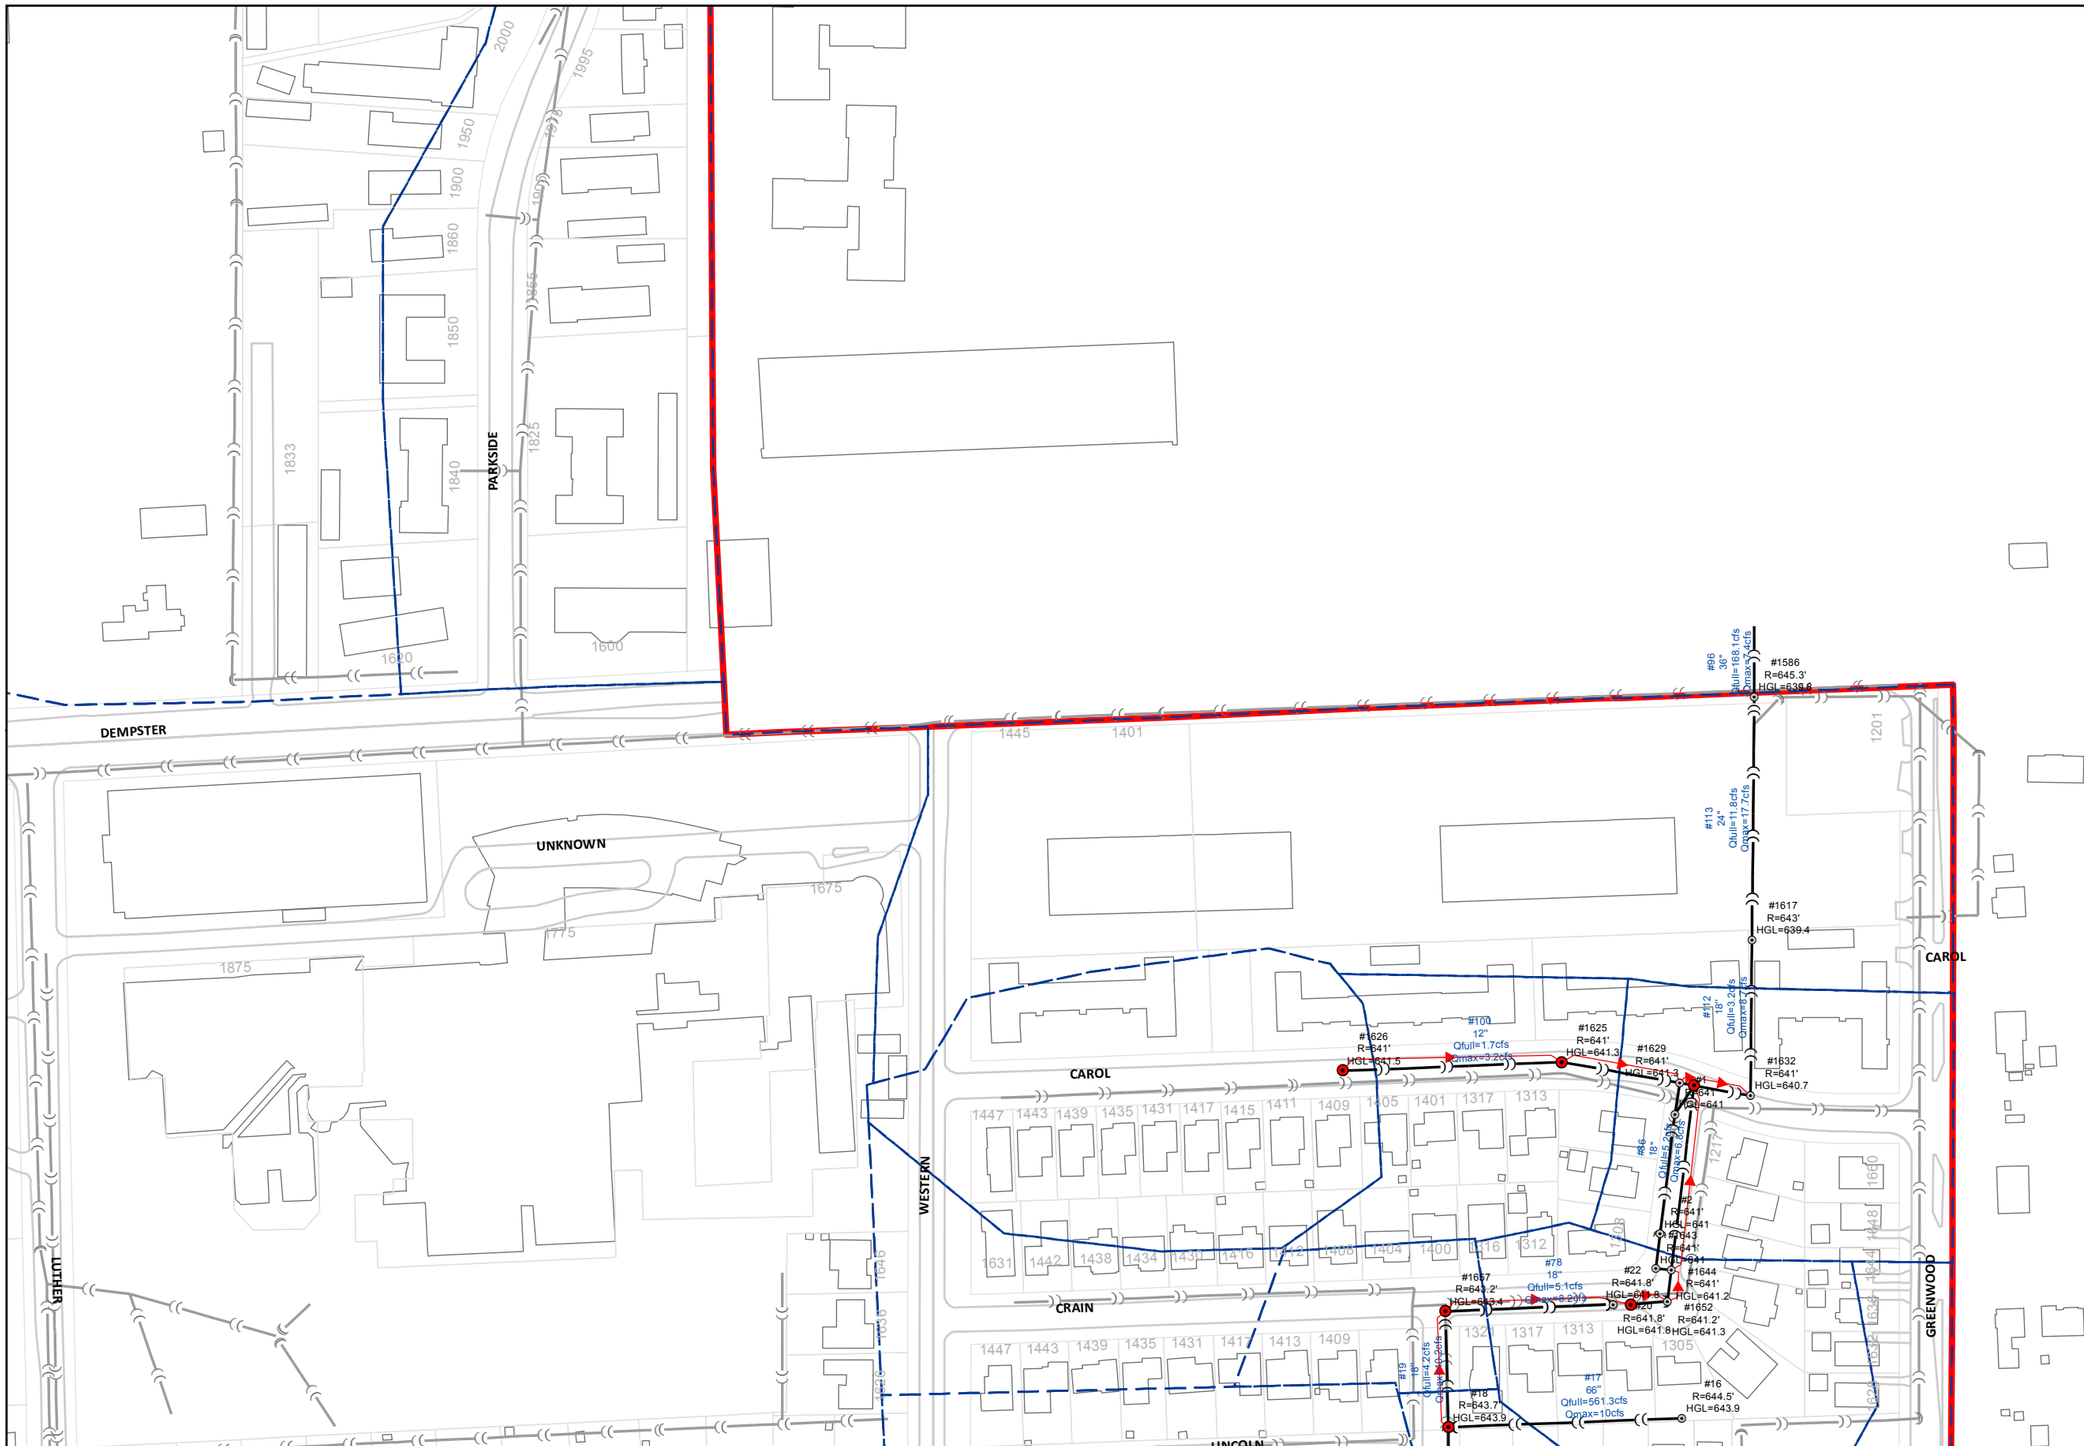

0 100 200 400
Feet
1 inch = 200 feet

Legend

- Drainage Receiving Node
- Junction
- Overland Flow
- Existing Sewer (modeled)
- Modeled Storage Area
- Subbasin Boundary
- Existing Sewer (not modeled)
- Park Ridge Boundary

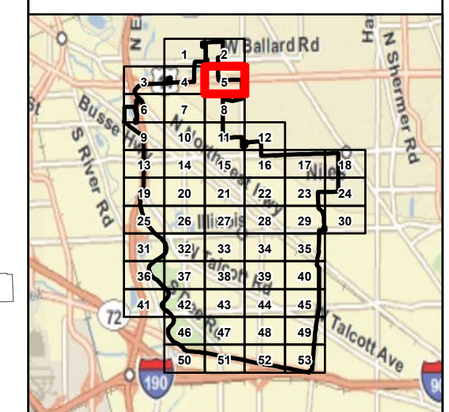

CHRISTOPHER B. BURKE ENGINEERING LTD.
9575 West Higgins Road, Suite 600
Rosemont, Illinois 60018
(847) 823-0500

CLIENT:

CITY OF PARK RIDGE

NO.	DATE	NATURE OF REVISION	CHKD.

DSGN.	
DWN:	
CHKD.	
SCALE:	1:2,400
MODEL:	ArcGIS 10
PLOT DATE	7/14/2011

FILE NAME: Sewer Capacity Atlas
PATH: N:\Park Ridge\100197\Water\Exhibits\Sewer Capacity Atlas.mxd

TITLE:

SEWER CAPACITY ATLAS
10-YR STORM

PROJ. NO. 100197
DATE:
SHEET 5 OF 53
DRAWING NO.

0 100 200 400
Feet
1 inch = 200 feet

Legend

- Drainage Receiving Node
- Junction
- Overland Flow
- Existing Sewer (modeled)
- Modeled Storage Area
- Subbasin Boundary
- Existing Sewer (not modeled)
- Park Ridge Boundary

CHRISTOPHER B. BURKE ENGINEERING LTD.
9575 West Higgins Road, Suite 600
Rosemont, Illinois 60018
(847) 823-0500

CLIENT:

CITY OF PARK RIDGE

NO.	DATE	NATURE OF REVISION	CHKD.

DSGN.	
DWN:	
CHKD.	
SCALE:	1:2,400
MODEL:	ArcGIS 10
PLOT DATE	7/14/2011
FILE NAME	Sewer Capacity Atlas
PATH	N:\Park Ridge\100197\Water\Exhibits\Sewer Capacity Atlas.mxd

TITLE:

SEWER CAPACITY ATLAS
10-YR STORM

PROJ. NO. 100197
DATE:
SHEET 6 OF 53
DRAWING NO.

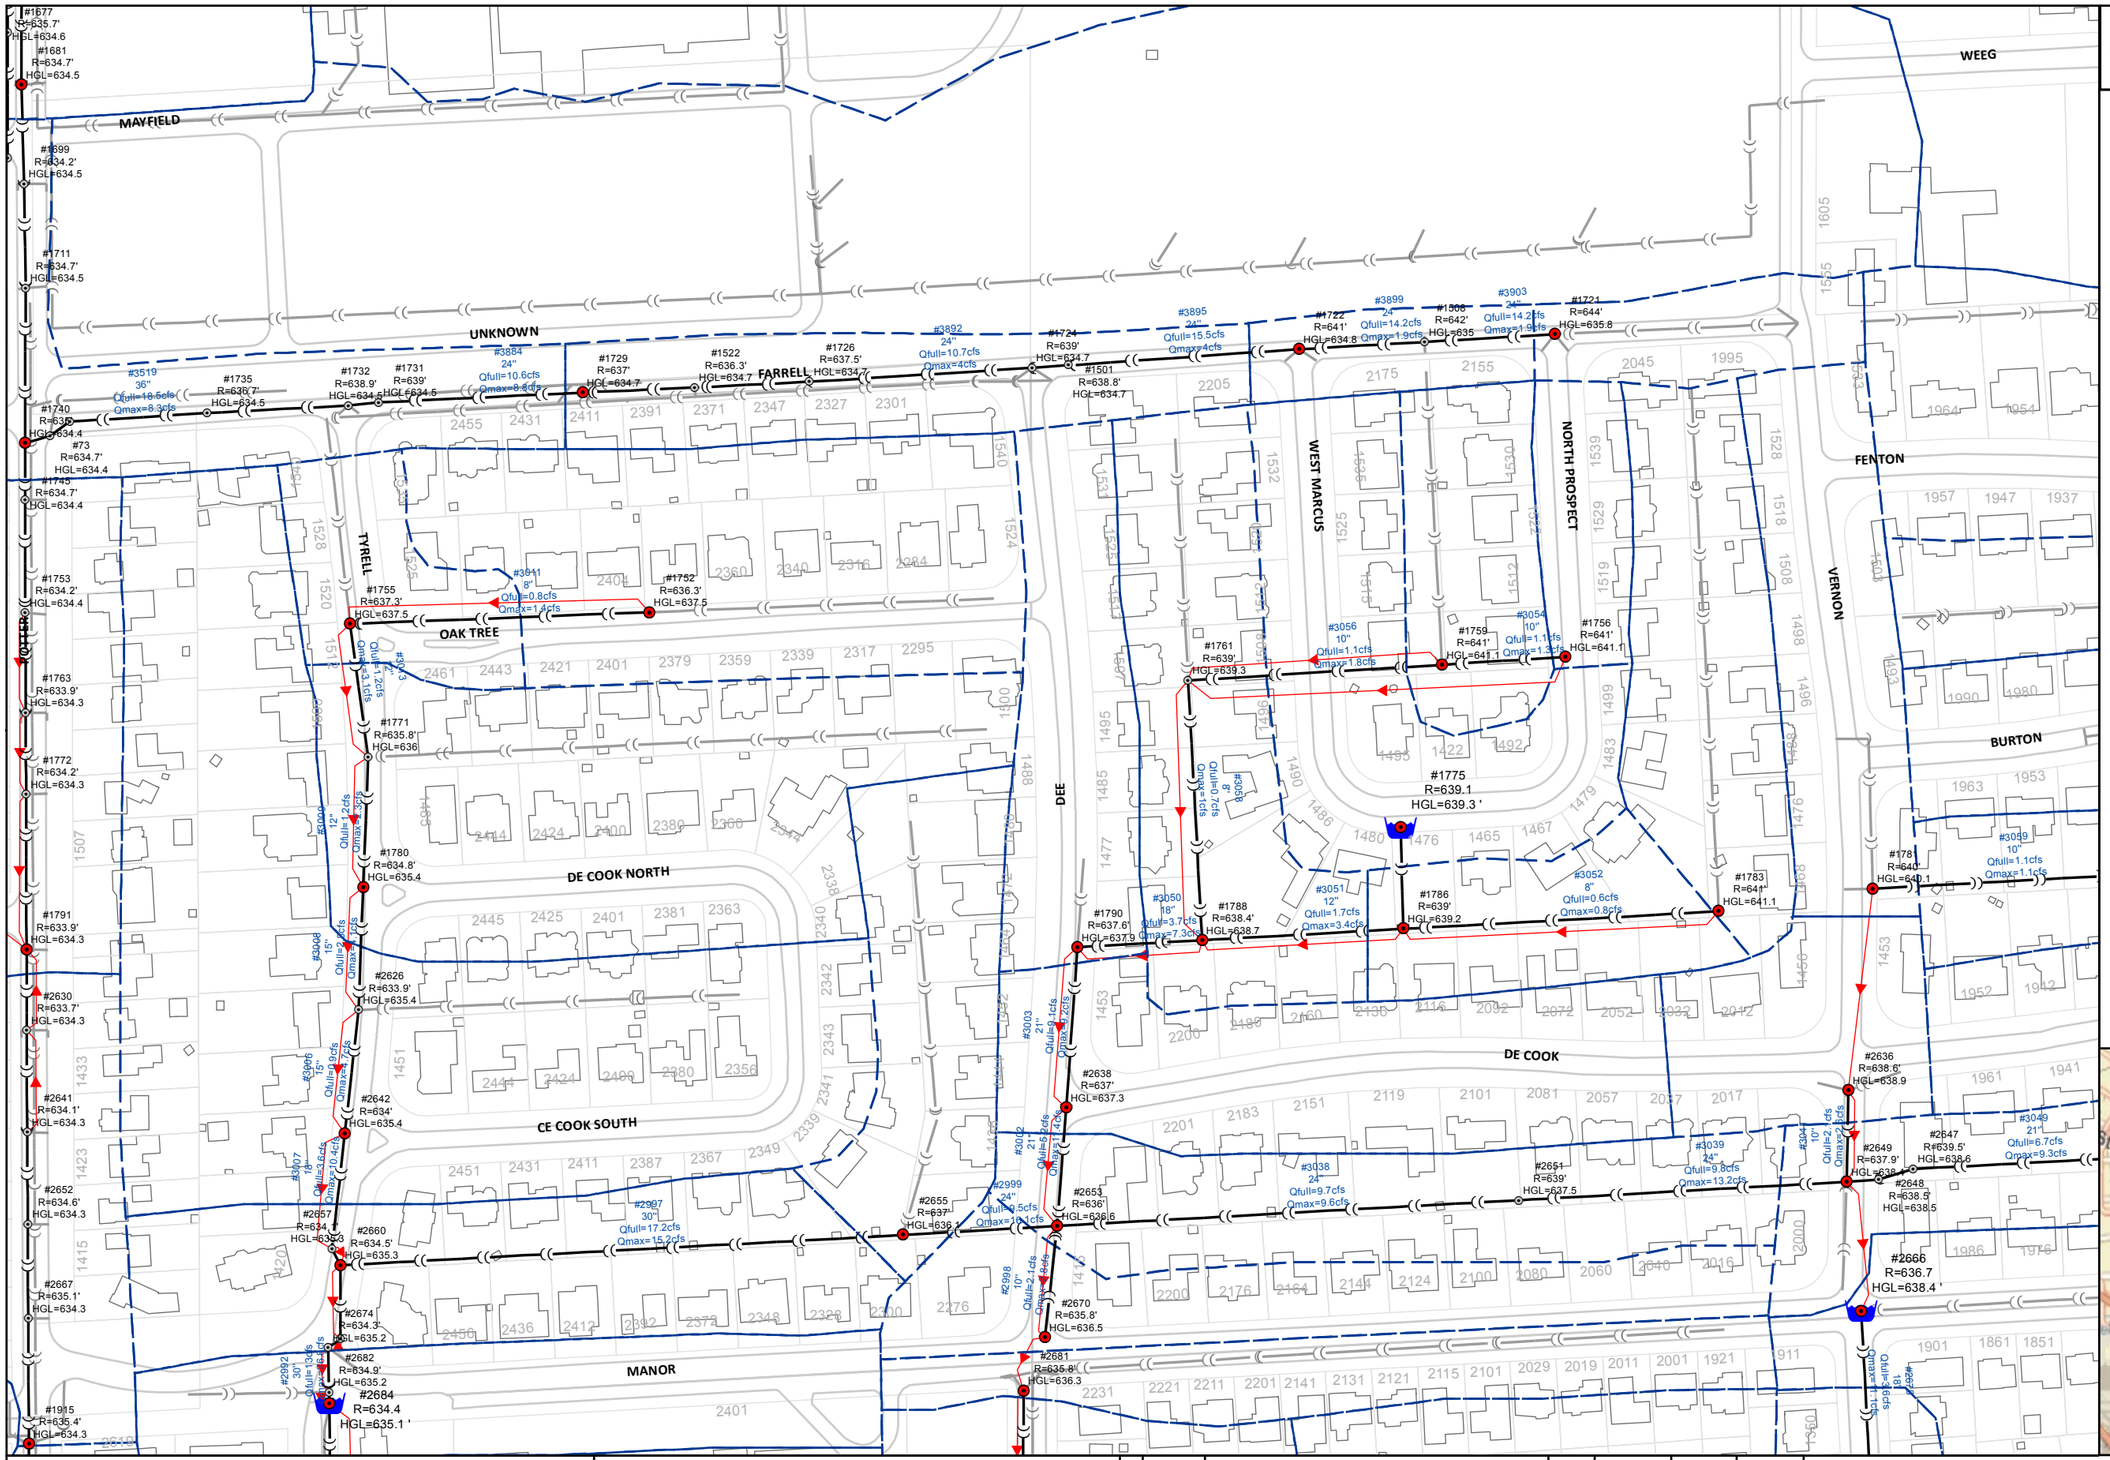

0 100 200 400
Feet
1 inch = 200 feet

Legend

- Drainage Receiving Node
- Junction
- Overland Flow
- Existing Sewer (modeled)
- Modeled Storage Area
- Subbasin Boundary
- Existing Sewer (not modeled)
- Park Ridge Boundary

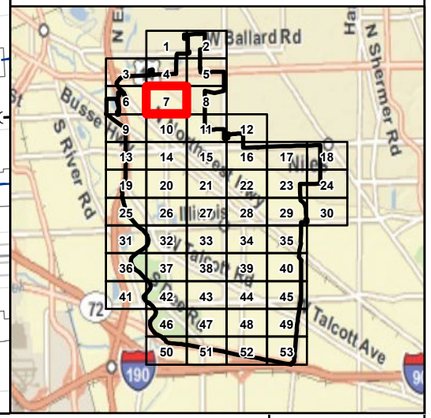

CHRISTOPHER B. BURKE ENGINEERING LTD.
9575 West Higgins Road, Suite 600
Rosemont, Illinois 60018
(847) 823-0500

CLIENT:

CITY OF PARK RIDGE

NO.	DATE	NATURE OF REVISION	CHKD.

DSGN.	
DWN:	
CHKD.	
SCALE:	1:2,400
MODEL:	ArcGIS 10
PLOT DATE	7/14/2011
FILE NAME	Sewer Capacity Atlas
PATH	N:\Park Ridge\100197\Water\Exhibits\Sewer Capacity Atlas.mxd

TITLE:

SEWER CAPACITY ATLAS
10-YR STORM

PROJ. NO. 100197
DATE:
SHEET 7 OF 53
DRAWING NO.

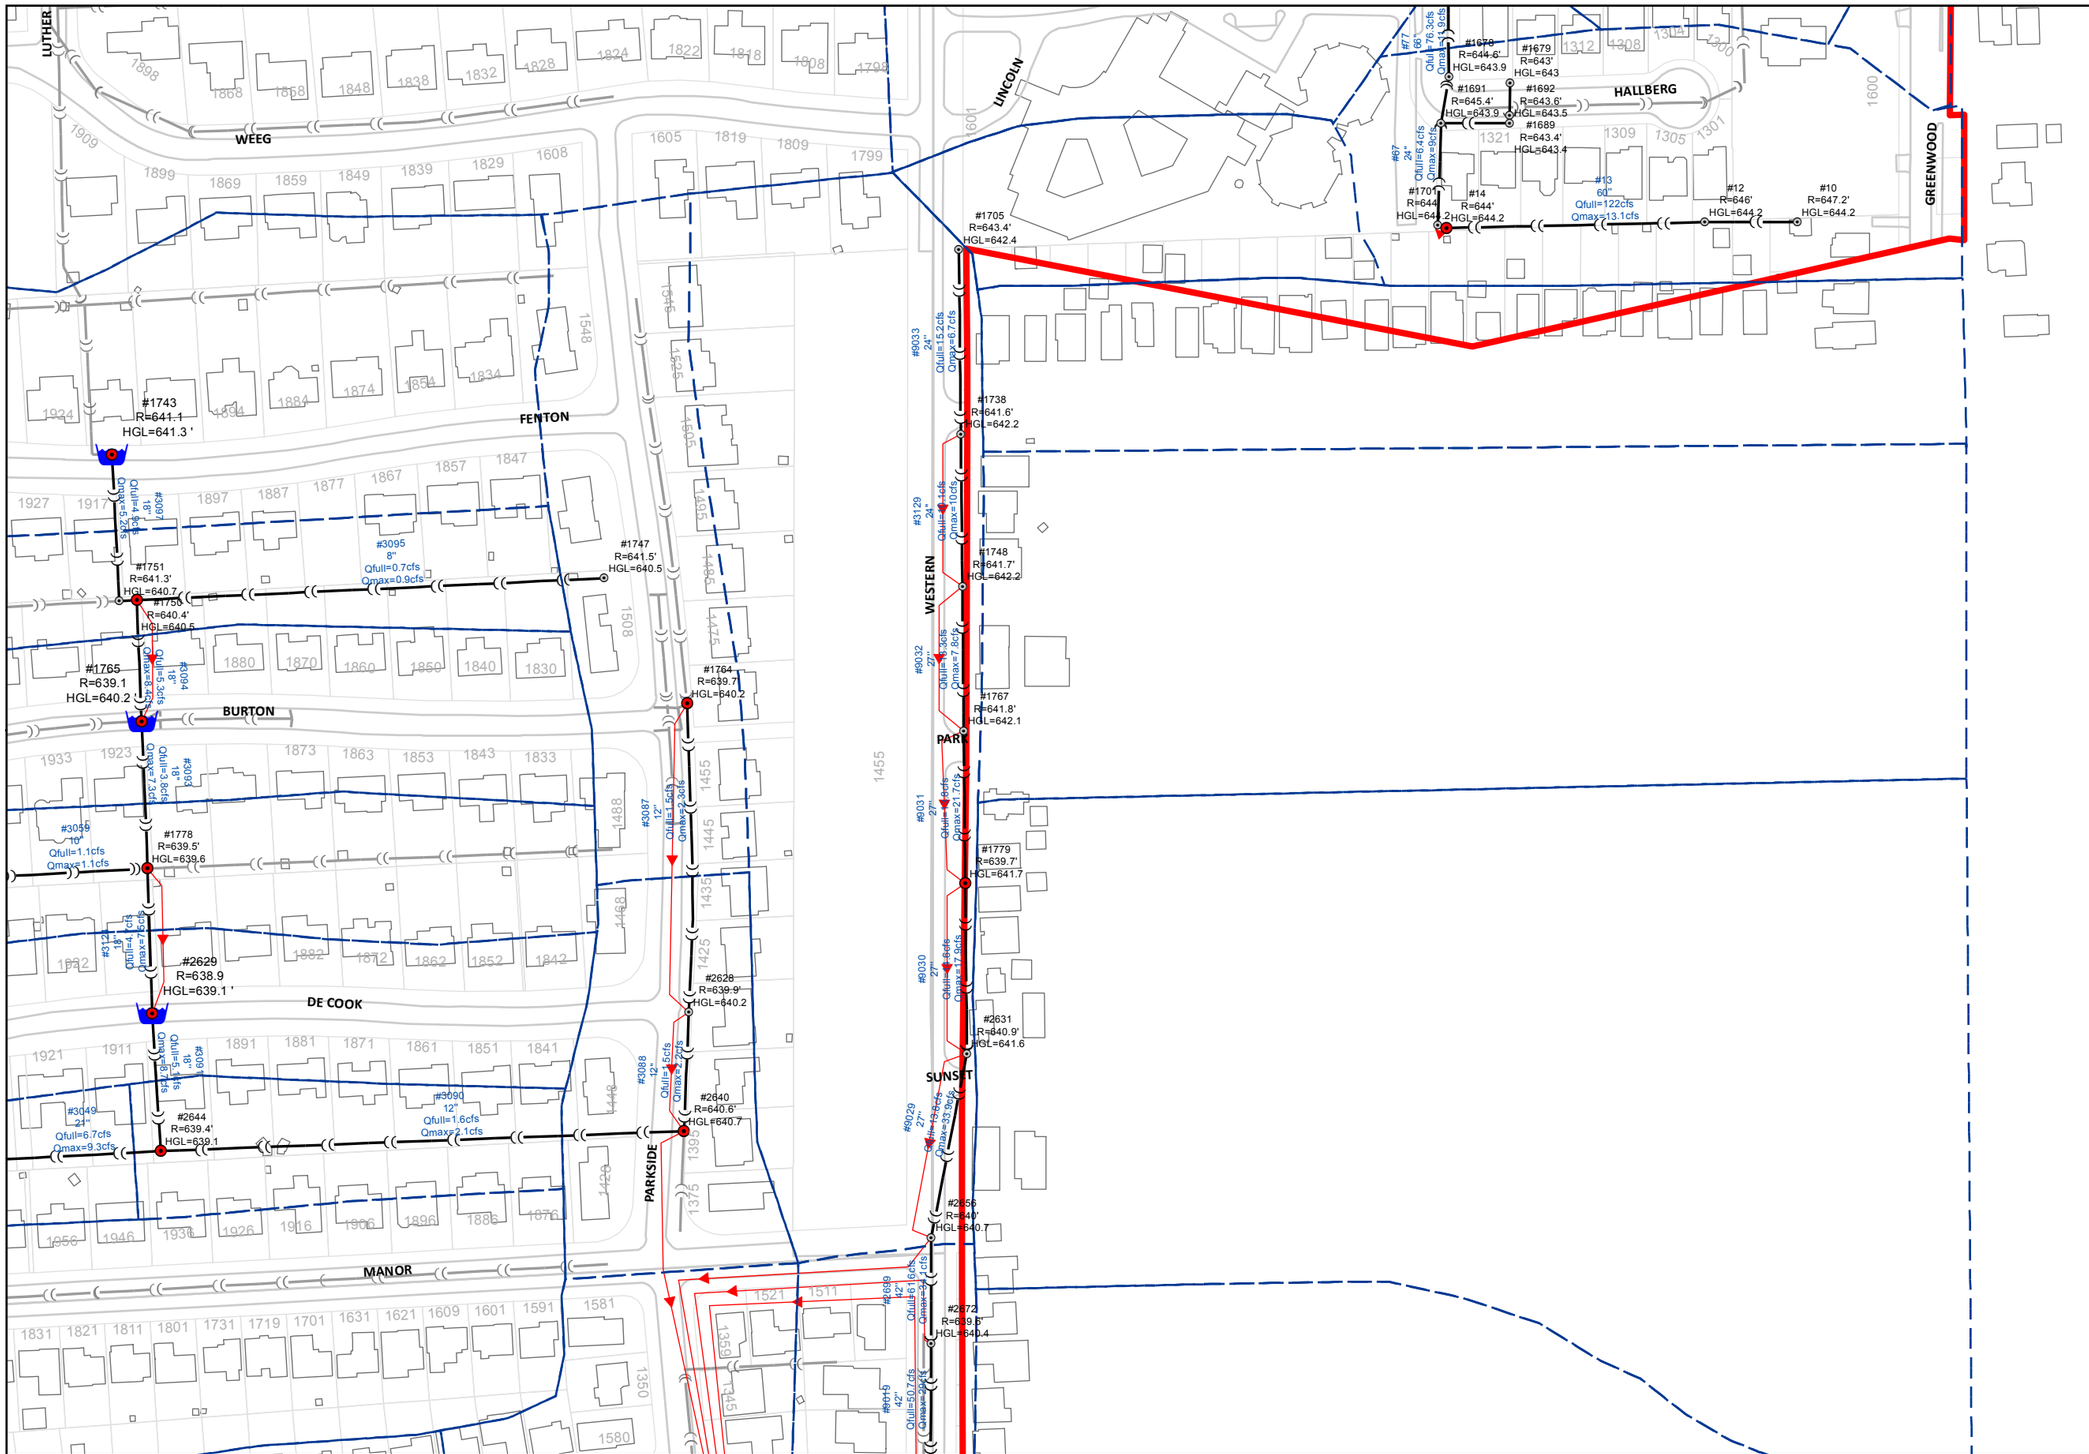

0 100 200 400
Feet
1 inch = 200 feet

Legend

- Drainage Receiving Node
- Junction
- Overland Flow
- Existing Sewer (modeled)
- Modeled Storage Area
- Subbasin Boundary
- Existing Sewer (not modeled)
- Park Ridge Boundary

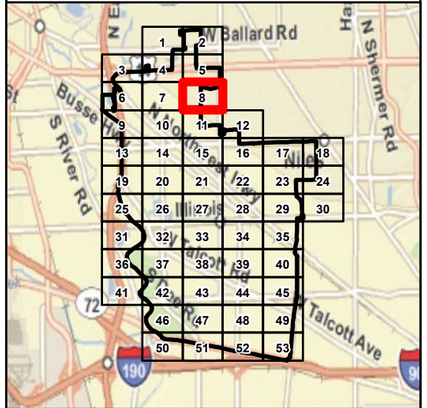

CHRISTOPHER B. BURKE ENGINEERING LTD.
9575 West Higgins Road, Suite 600
Rosemont, Illinois 60018
(847) 823-0500

CLIENT:

CITY OF PARK RIDGE

NO.	DATE	NATURE OF REVISION	CHKD.

DSGN.	
DWN:	
CHKD.	
SCALE:	1:2,400
MODEL:	ArcGIS 10
PLOT DATE	7/14/2011
FILE NAME	Sewer Capacity Atlas
PATH	N:\Park Ridge\100197\Water\Exhibits\Sewer Capacity Atlas.mxd

TITLE:

SEWER CAPACITY ATLAS
10-YR STORM

PROJ. NO.	100197
DATE:	
SHEET	8 OF 53
DRAWING NO.	

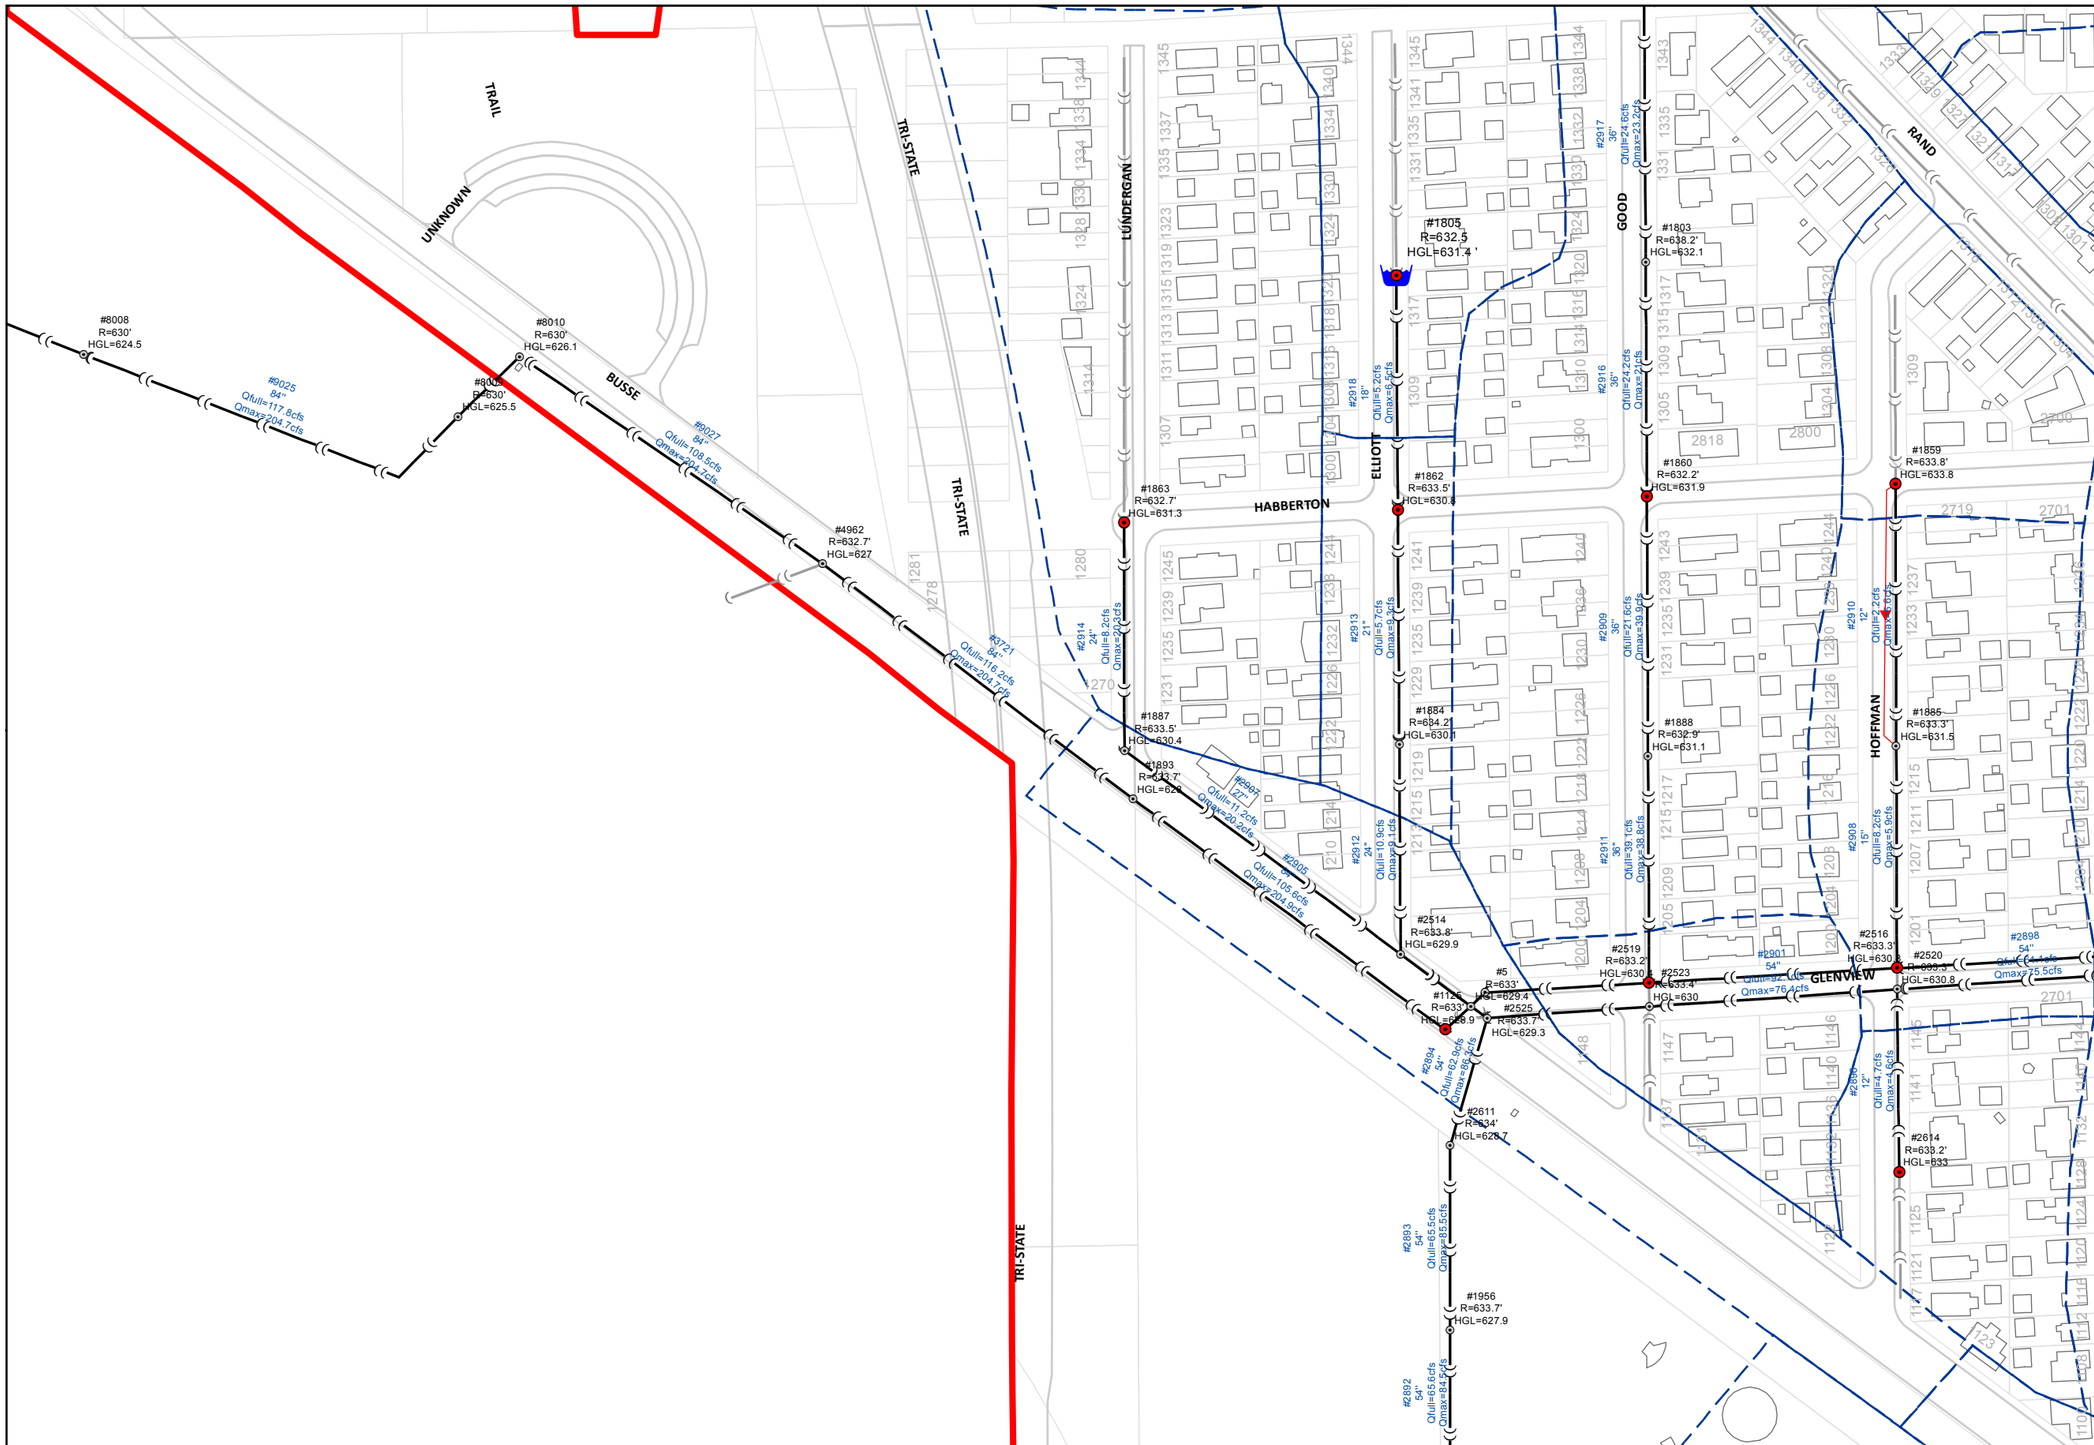

0 100 200 400
Feet
1 inch = 200 feet

Legend

- Drainage Receiving Node
- Junction
- Overland Flow
- Existing Sewer (modeled)
- Modeled Storage Area
- Subbasin Boundary
- Existing Sewer (not modeled)
- Park Ridge Boundary

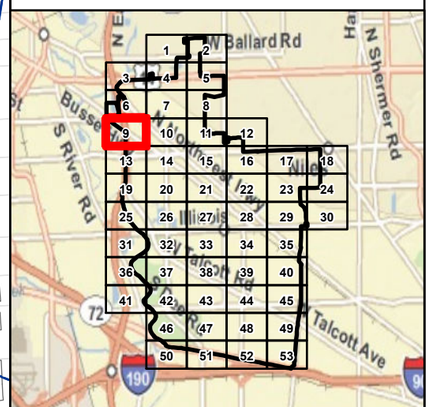

CHRISTOPHER B. BURKE ENGINEERING LTD.
9575 West Higgins Road, Suite 600
Rosemont, Illinois 60018
(847) 823-0500

CLIENT:

CITY OF PARK RIDGE

NO.	DATE	NATURE OF REVISION	CHKD.

DSGN.	
DWN:	
CHKD.	
SCALE:	1:2,400
MODEL:	ArcGIS 10
PLOT DATE	7/14/2011

FILE NAME: Sewer Capacity Atlas
PATH: N:\Park Ridge\100197\Water\Exhibits\Sewer Capacity Atlas.mxd

TITLE:

SEWER CAPACITY ATLAS
10-YR STORM

PROJ. NO. 100197
DATE:
SHEET 9 OF 53
DRAWING NO.

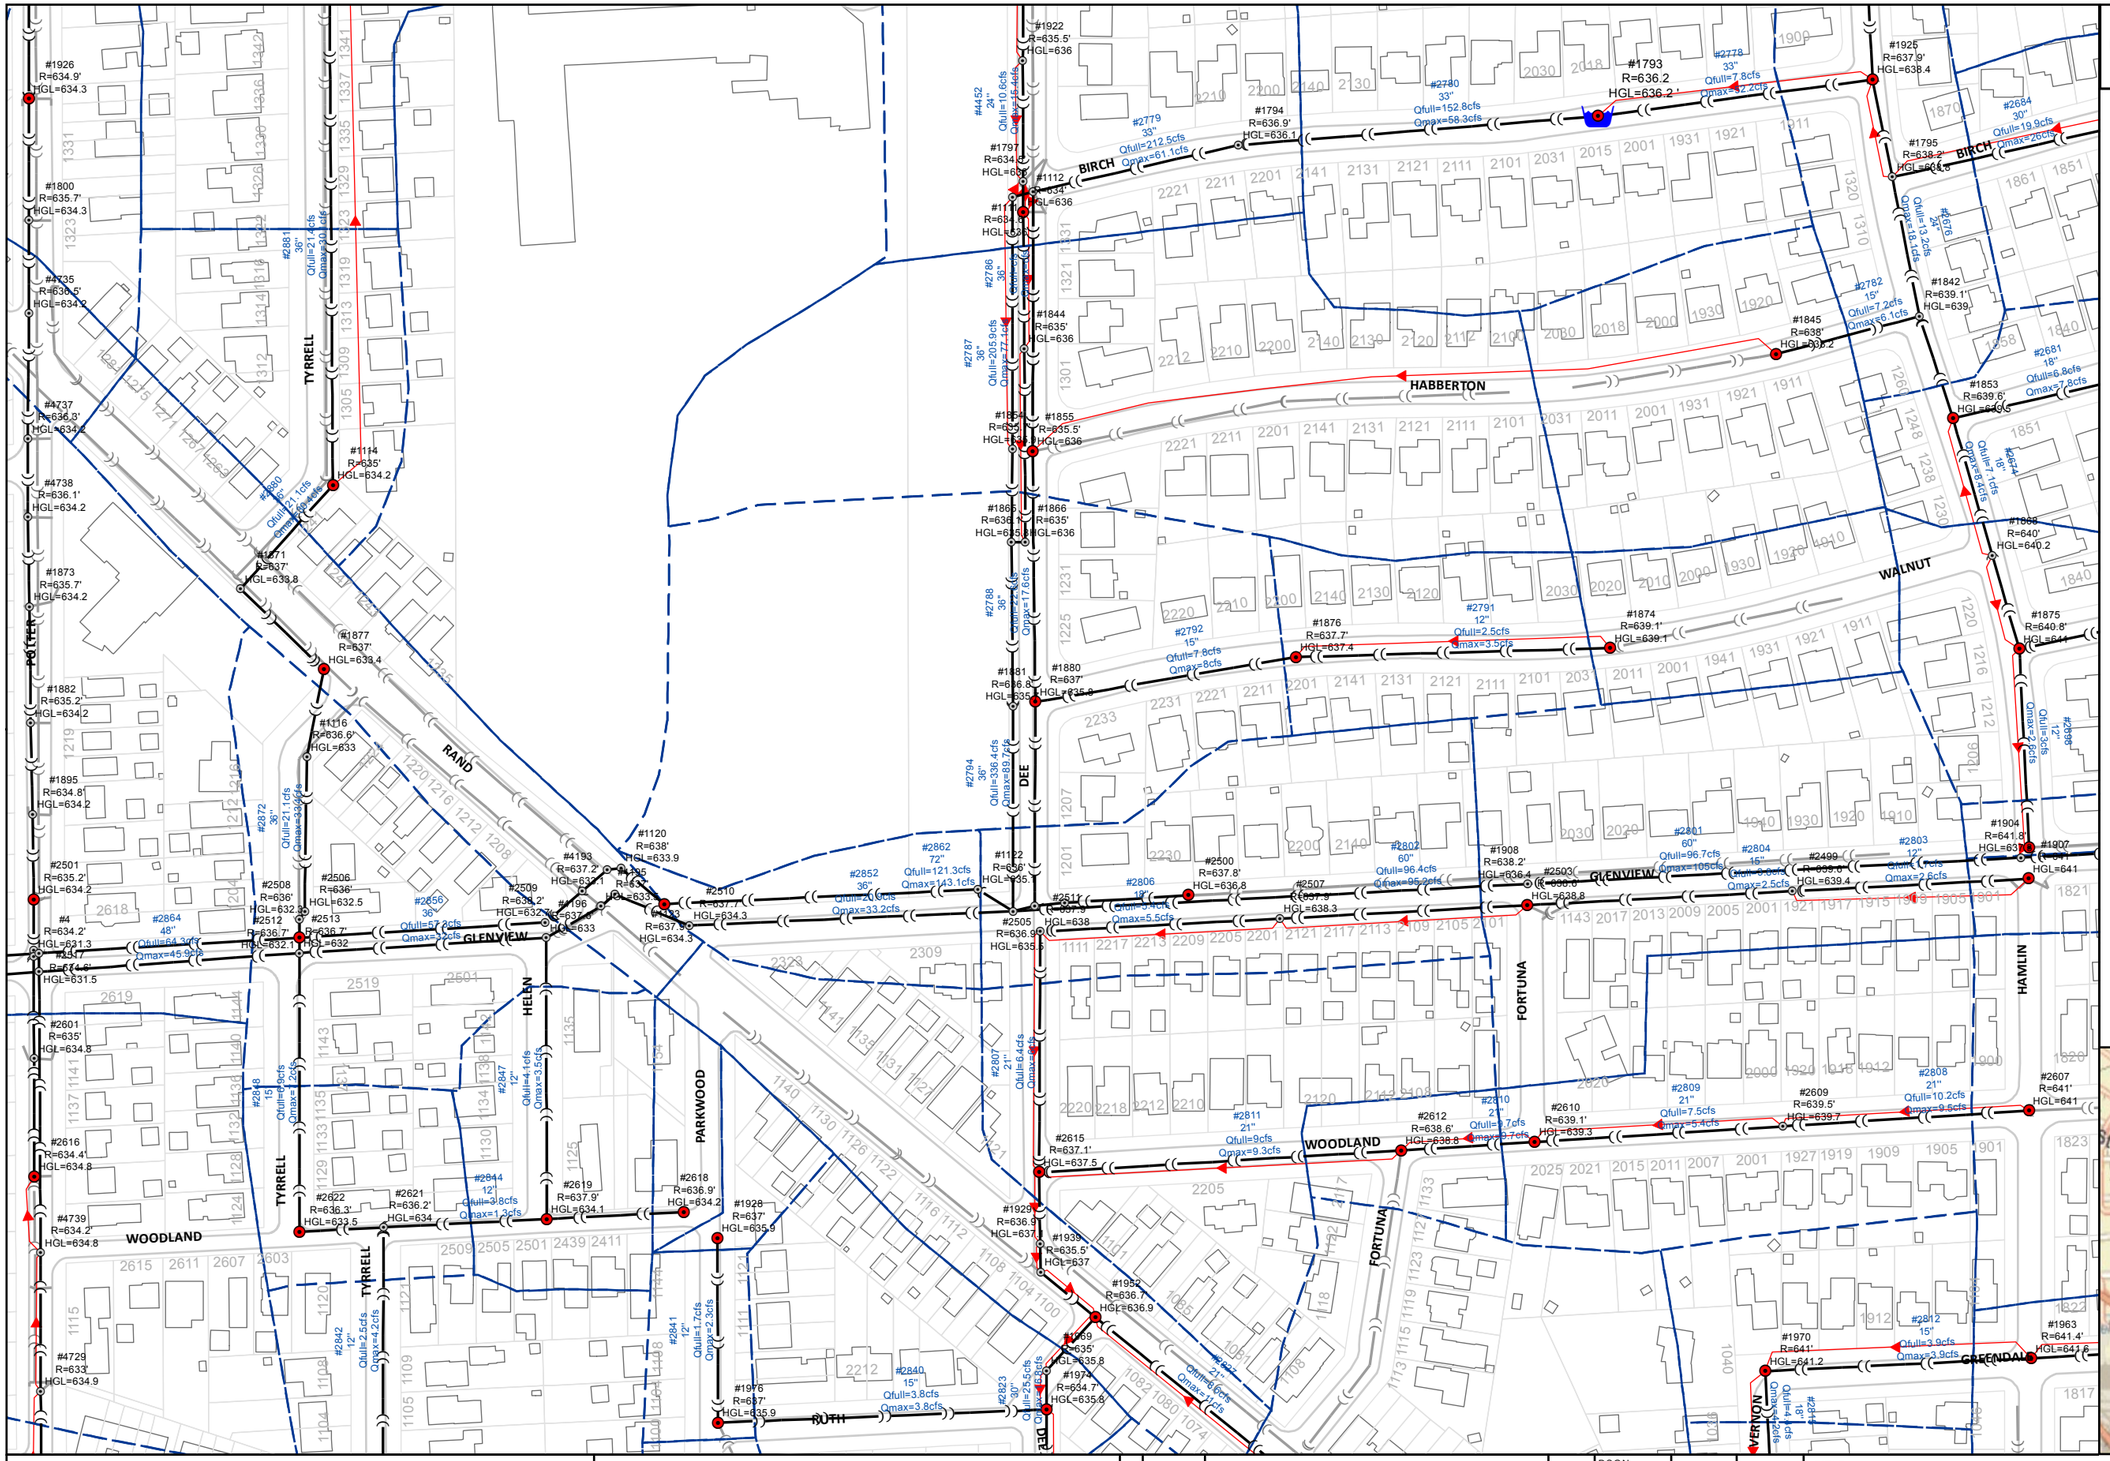

0 100 200 400
Feet
1 inch = 200 feet

Legend

- Drainage Receiving Node
- Junction
- Overland Flow
- Existing Sewer (modeled)
- Modeled Storage Area
- Subbasin Boundary
- Existing Sewer (not modeled)
- Park Ridge Boundary

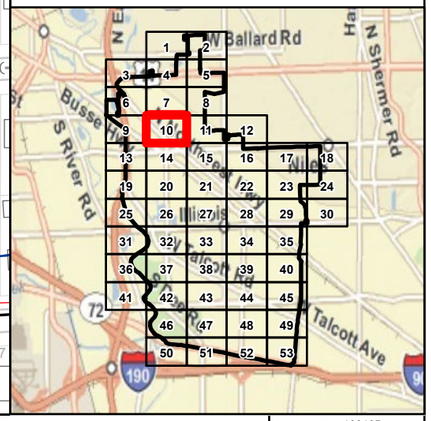
W Ballard Rd
N Shermer Rd
Busse Hwy
S River Rd
Talcott Ave
Milwaukee Ave
Northwest Hwy
Metra Union Pacific Northwest Line
Metra Milwaukee District/North Line
Metra Metra Milwaukee District/West Line
Metra Metra Union Pacific/West Line
Metra Metra Union Pacific/Northwest Line
Metra Metra Milwaukee District/Northwest Line
Metra Metra Union Pacific/Metra Milwaukee District/Northwest Line
Metra Metra Union Pacific/Metra Milwaukee District/West Line
Metra Metra Union Pacific/Metra Milwaukee District/Metra Milwaukee District/North Line
Metra Metra Union Pacific/Metra Milwaukee District/Metra Milwaukee District/Metra Milwaukee District/North Line
Metra Metra Union Pacific/Metra Milwaukee District/Metra Milwaukee District/Metra Milwaukee District/Metra Milwaukee District/North Line
Metra Metra Union Pacific/Metra Milwaukee District/Metra Milwaukee District/Metra Milwaukee District/Metra Milwaukee District/Metra Milwaukee District/North Line
Metra Metra Union Pacific/Metra Milwaukee District/North Line
Metra Metra Union Pacific/Metra Milwaukee District

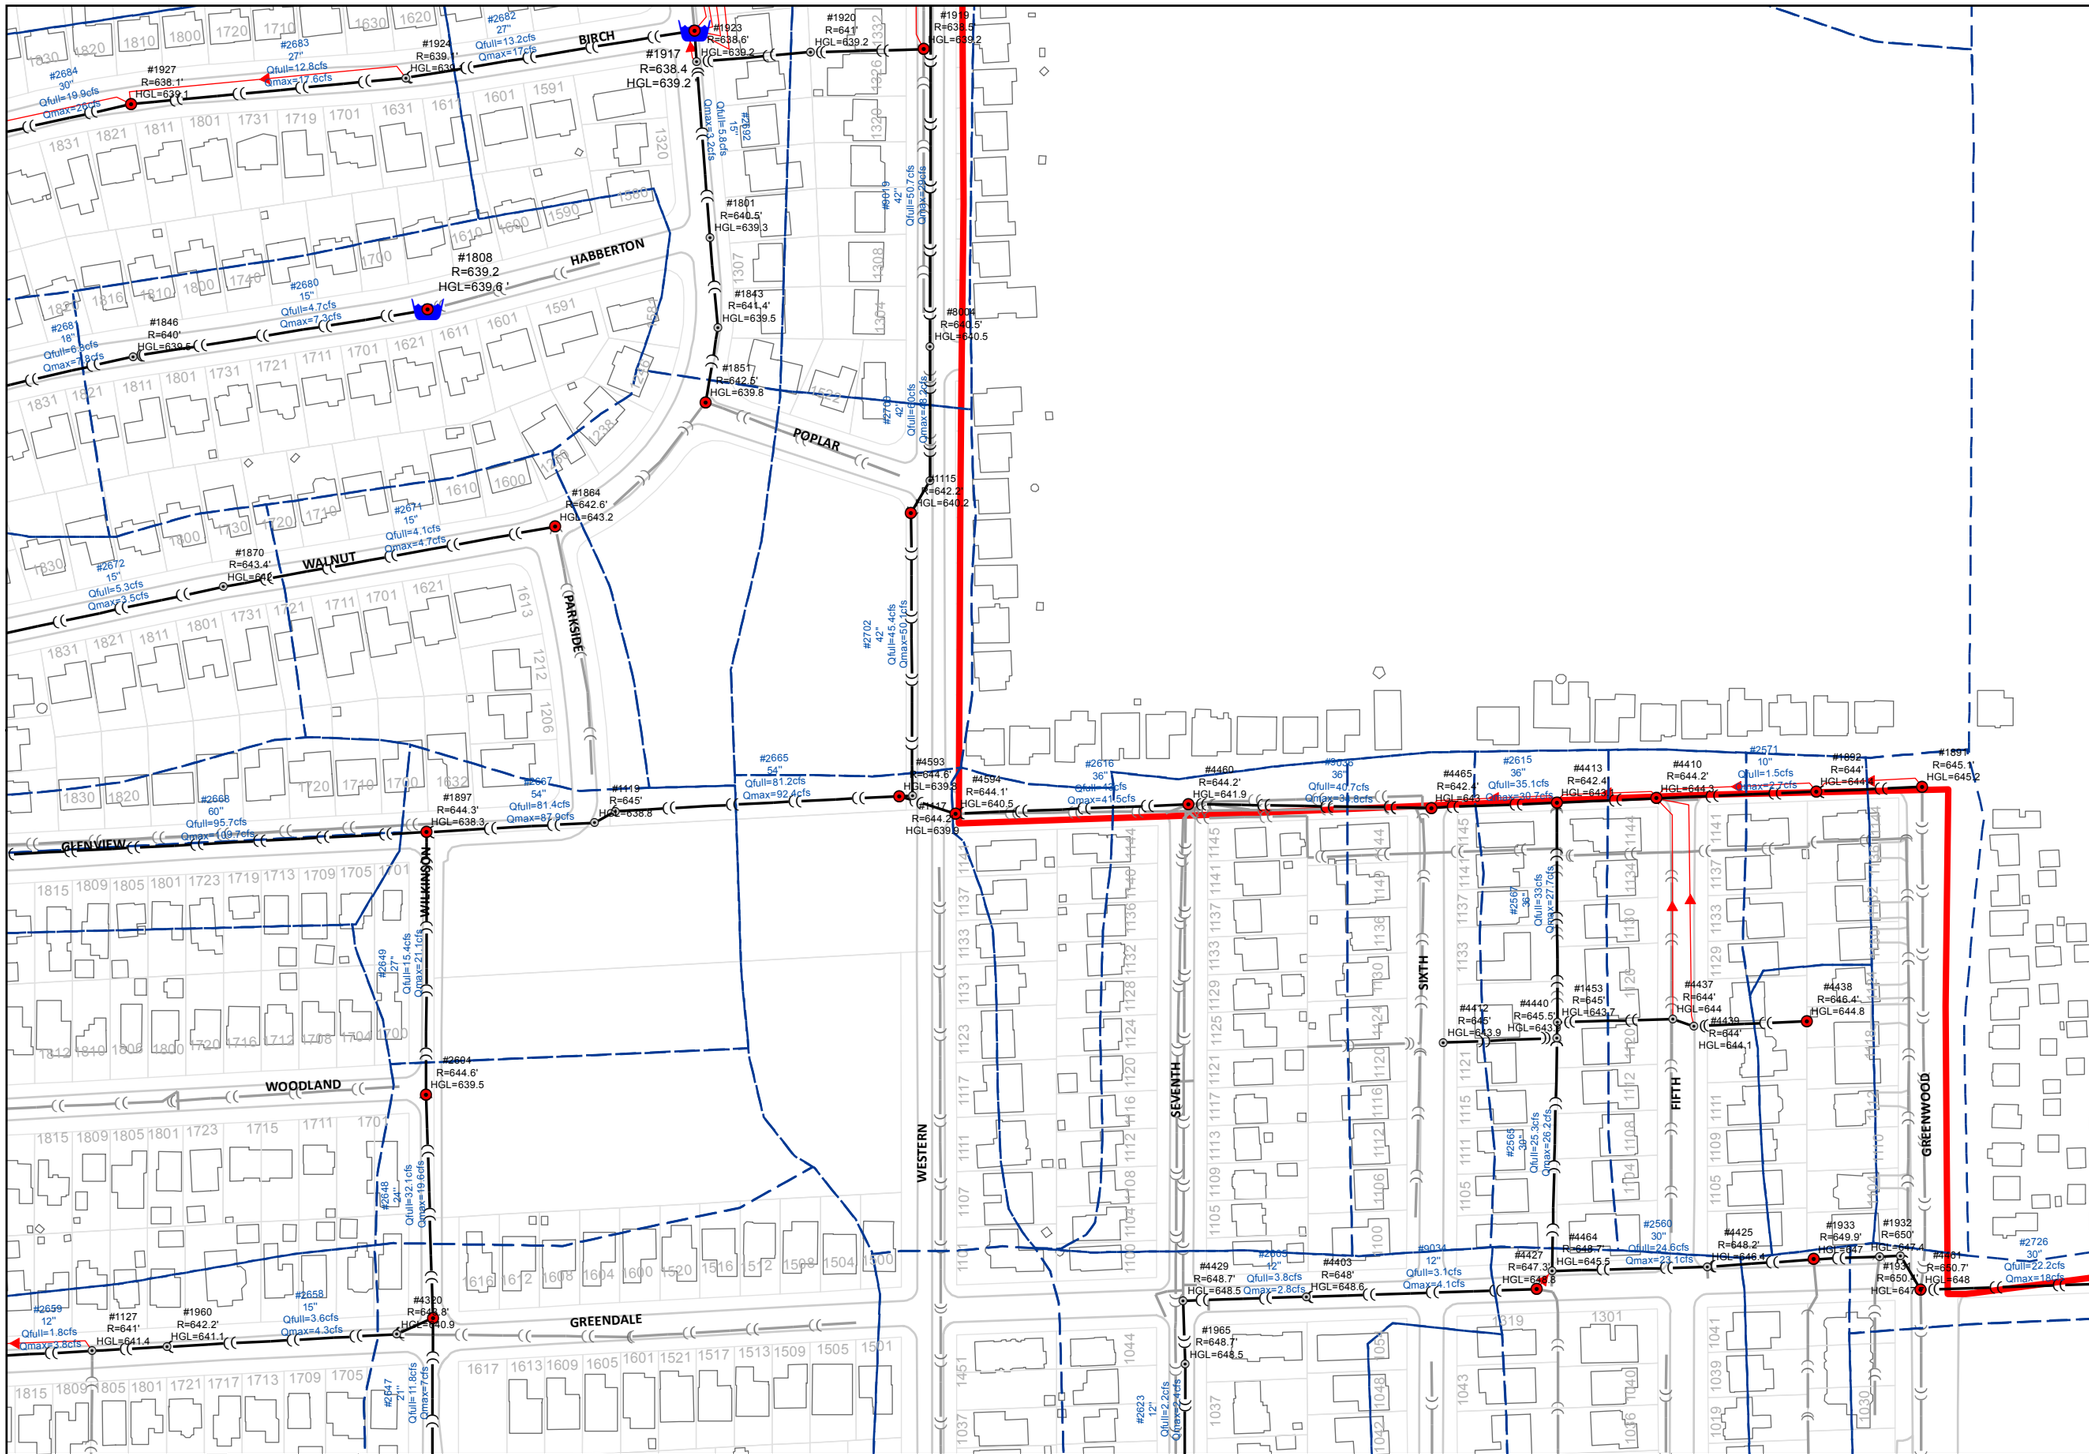

0 100 200 400
Feet
1 inch = 200 feet

Legend

- Drainage Receiving Node
- Junction
- Overland Flow
- Existing Sewer (modeled)
- Modeled Storage Area
- Subbasin Boundary
- Existing Sewer (not modeled)
- Park Ridge Boundary

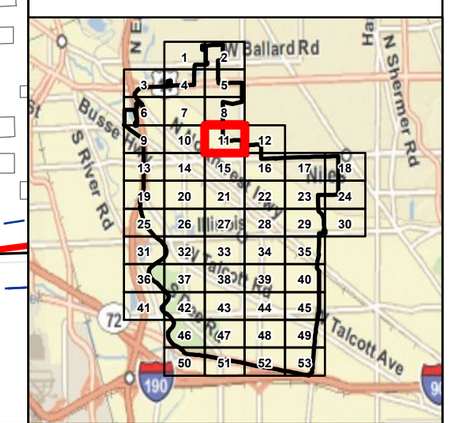
N Ballard Rd
N Shermer Rd
S River Rd
Busse Hwy
Talcott Ave
Niles
Park Ridge
Chicago
Harwood Heights
Norwood Park
Edison Park
Sauganash
Forest Glen
Lincolnwood
Skokie
Rosemont
Des Plaines
Elmwood Park
Dunning
Montclare
Norwood Park Twp
Leyden Twp
Maine Twp
Niles Twp
Wheeling Twp
Northfield Twp
Jefferson Twp
Schiller Park
Rosemont
Norridge
Harwood Heights
Chicago
Elmwood Park
Oak Park
River Forest
Forest Park
Franklin Park
Melrose Park
Bellwood
Stone Park
Maywood
Broadview
Hillside
Berkeley
Bensenville
Wood Dale
Itasca
Addison
Villa Park
Lombard
Glen Ellyn
Wheaton
Bloomingdale
Roselle
Schaumburg
Hoffman Estates
Streamwood
Bartlett
Hanover Park
Elgin
Carol Stream
Glendale Heights
Bloomingdale
Medinah
Itasca

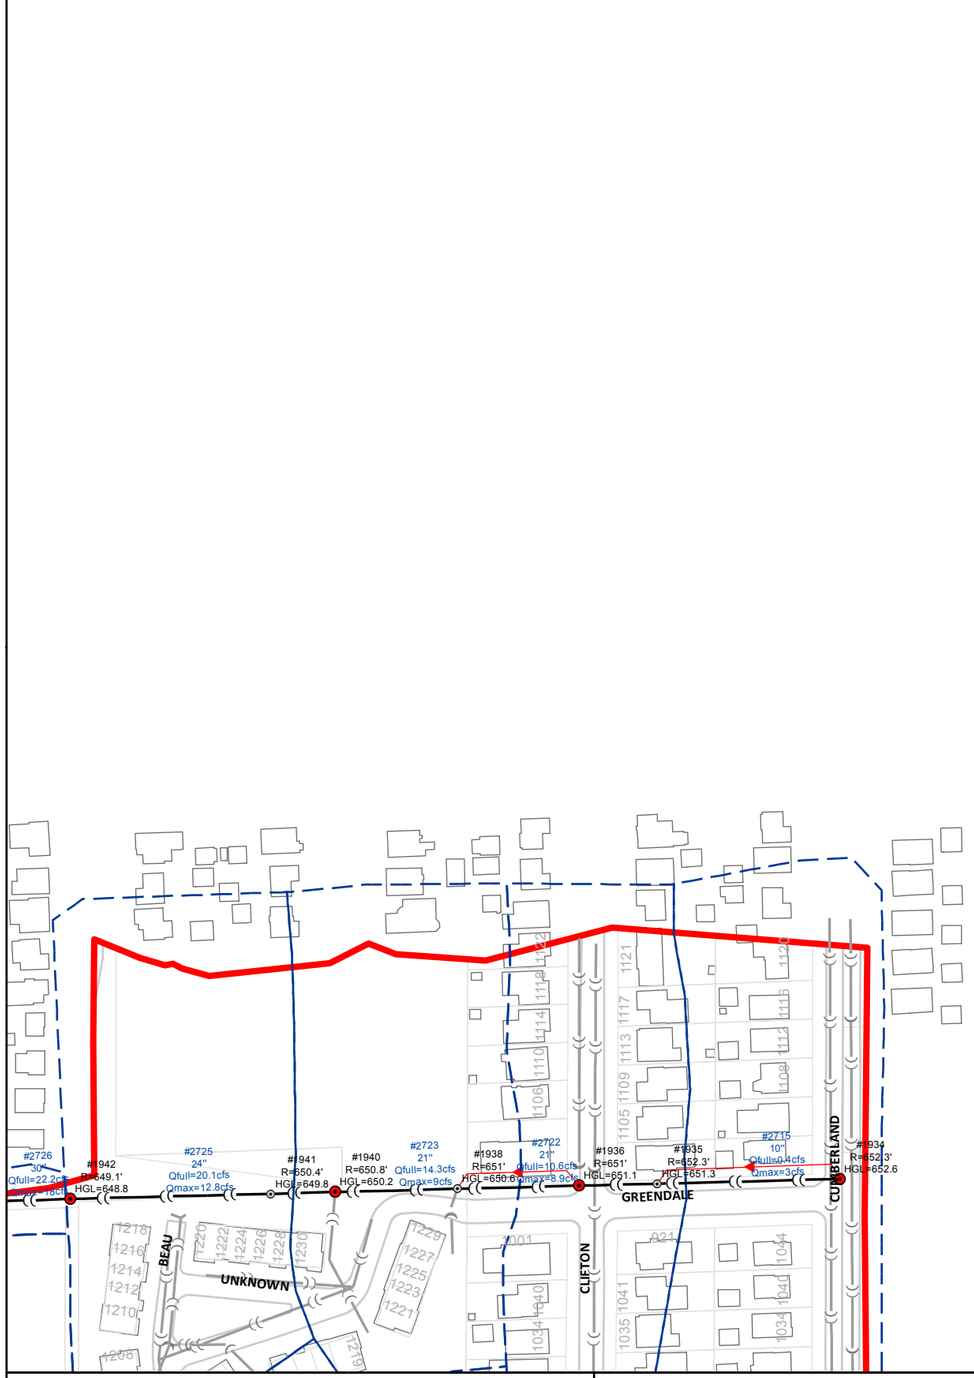

0 100 200 400
Feet
1 inch = 200 feet

Legend

- Drainage Receiving Node
- Junction
- Overland Flow
- Existing Sewer (modeled)
- Modeled Storage Area
- Subbasin Boundary
- Existing Sewer (not modeled)
- Park Ridge Boundary

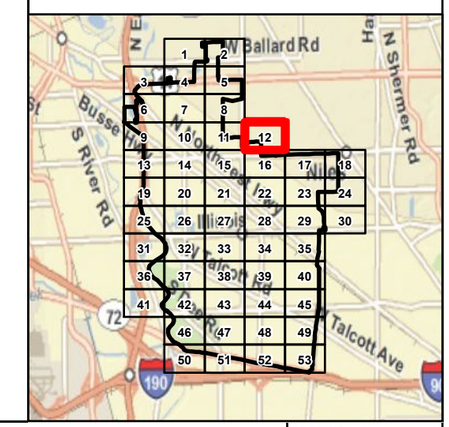

CHRISTOPHER B. BURKE ENGINEERING LTD.
9575 West Higgins Road, Suite 600
Rosemont, Illinois 60018
(847) 823-0500

CLIENT:

CITY OF PARK RIDGE

NO.	DATE	NATURE OF REVISION	CHKD.

DSGN.	
DWN:	
CHKD.	
SCALE:	1:2,400
MODEL:	ArcGIS 10
PLOT DATE	7/14/2011
FILE NAME	Sewer Capacity Atlas
PATH	N:\Park Ridge\100197\Water\Exhibits\Sewer Capacity Atlas.mxd

TITLE:

SEWER CAPACITY ATLAS
10-YR STORM

PROJ. NO. 100197
DATE:
SHEET 12 OF 53
DRAWING NO.

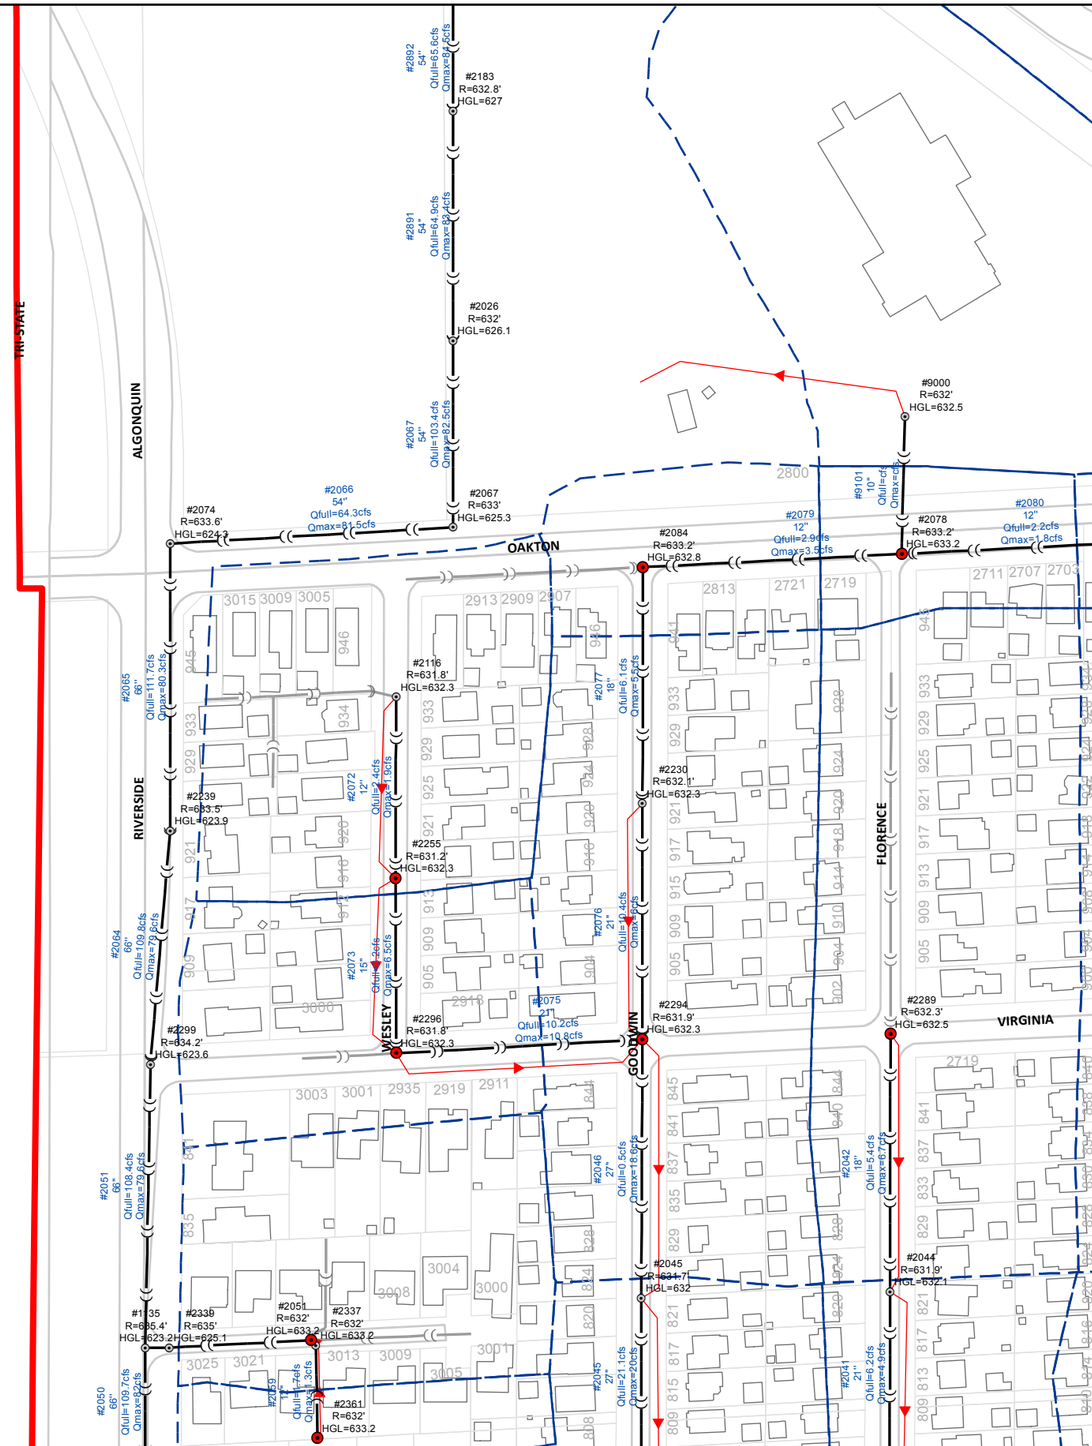

0 100 200 400
Feet
1 inch = 200 feet

Legend

- Drainage Receiving Node
- Junction
- Overland Flow
- Existing Sewer (modeled)
- Modeled Storage Area
- Subbasin Boundary
- Existing Sewer (not modeled)
- Park Ridge Boundary

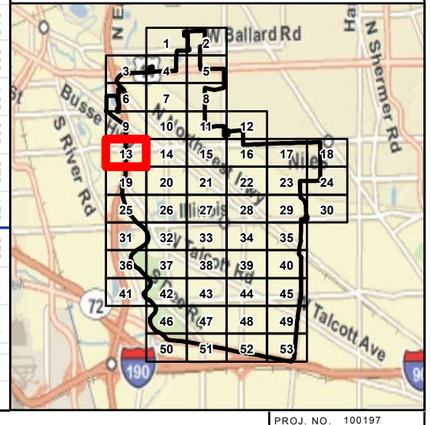

CHRISTOPHER B. BURKE ENGINEERING LTD.
9575 West Higgins Road, Suite 600
Rosemont, Illinois 60018
(847) 823-0500

CLIENT:

CITY OF PARK RIDGE

NO.	DATE	NATURE OF REVISION	CHKD.

DSGN.	
DWN:	
CHKD.	
SCALE:	1:2,400
MODEL:	ArcGIS 10
PLOT DATE	7/14/2011

FILE NAME	Sewer Capacity Atlas
PATH	N:\Park Ridge\100197\Water\Exhibits\Sewer Capacity Atlas.mxd

TITLE:

SEWER CAPACITY ATLAS
10-YR STORM

PROJ. NO. 100197
DATE:
SHEET 13 OF 53
DRAWING NO.

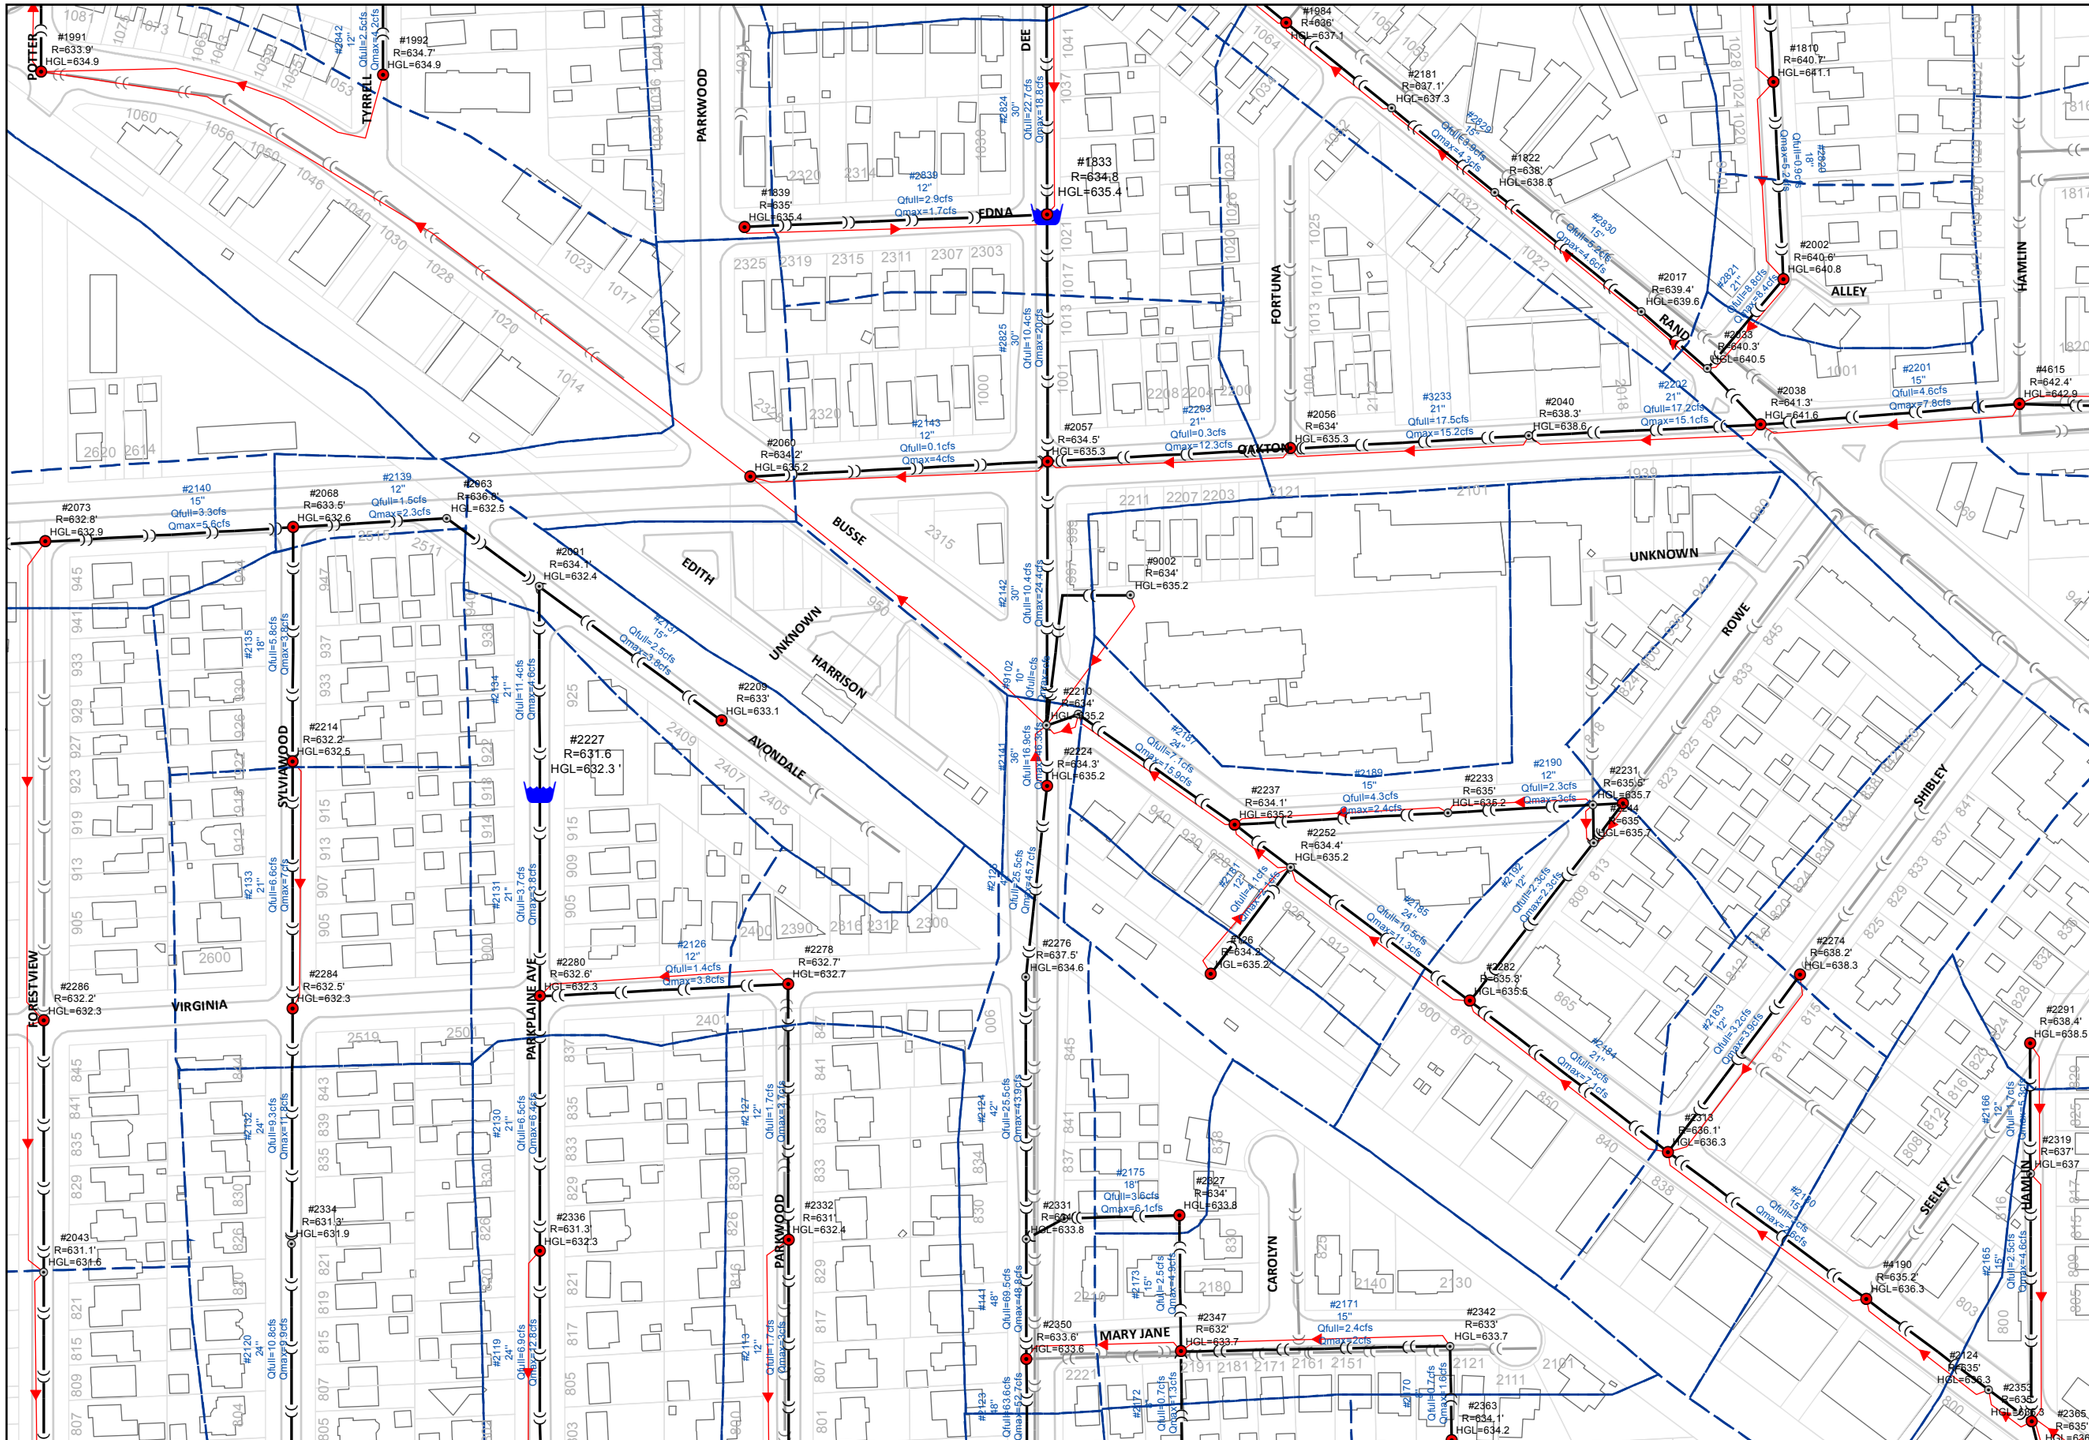

0 100 200 400
Feet
1 inch = 200 feet

Legend

- Drainage Receiving Node
- Junction
- Overland Flow
- Existing Sewer (modeled)
- Modeled Storage Area
- Subbasin Boundary
- Existing Sewer (not modeled)
- Park Ridge Boundary

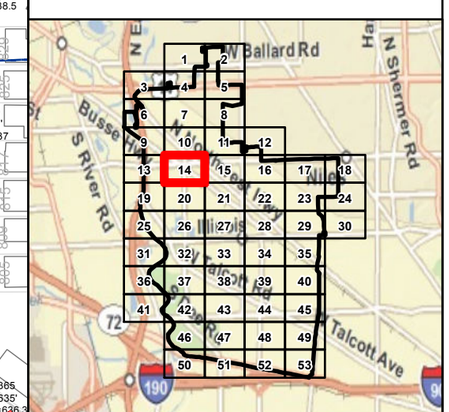

CHRISTOPHER B. BURKE ENGINEERING LTD.
9575 West Higgins Road, Suite 600
Rosemont, Illinois 60018
(847) 823-0500

CLIENT:

CITY OF PARK RIDGE

NO.	DATE	NATURE OF REVISION	CHKD.

DSGN.	
DWN:	
CHKD.	
SCALE:	1:2,400
MODEL:	ArcGIS 10
PLOT DATE	7/14/2011

FILE NAME	Sewer Capacity Atlas
PATH	N:\Park Ridge\100197\Water\Exhibits\Sewer Capacity Atlas.mxd

TITLE:

SEWER CAPACITY ATLAS
10-YR STORM

PROJ. NO. 100197
DATE:
SHEET 14 OF 53
DRAWING NO.

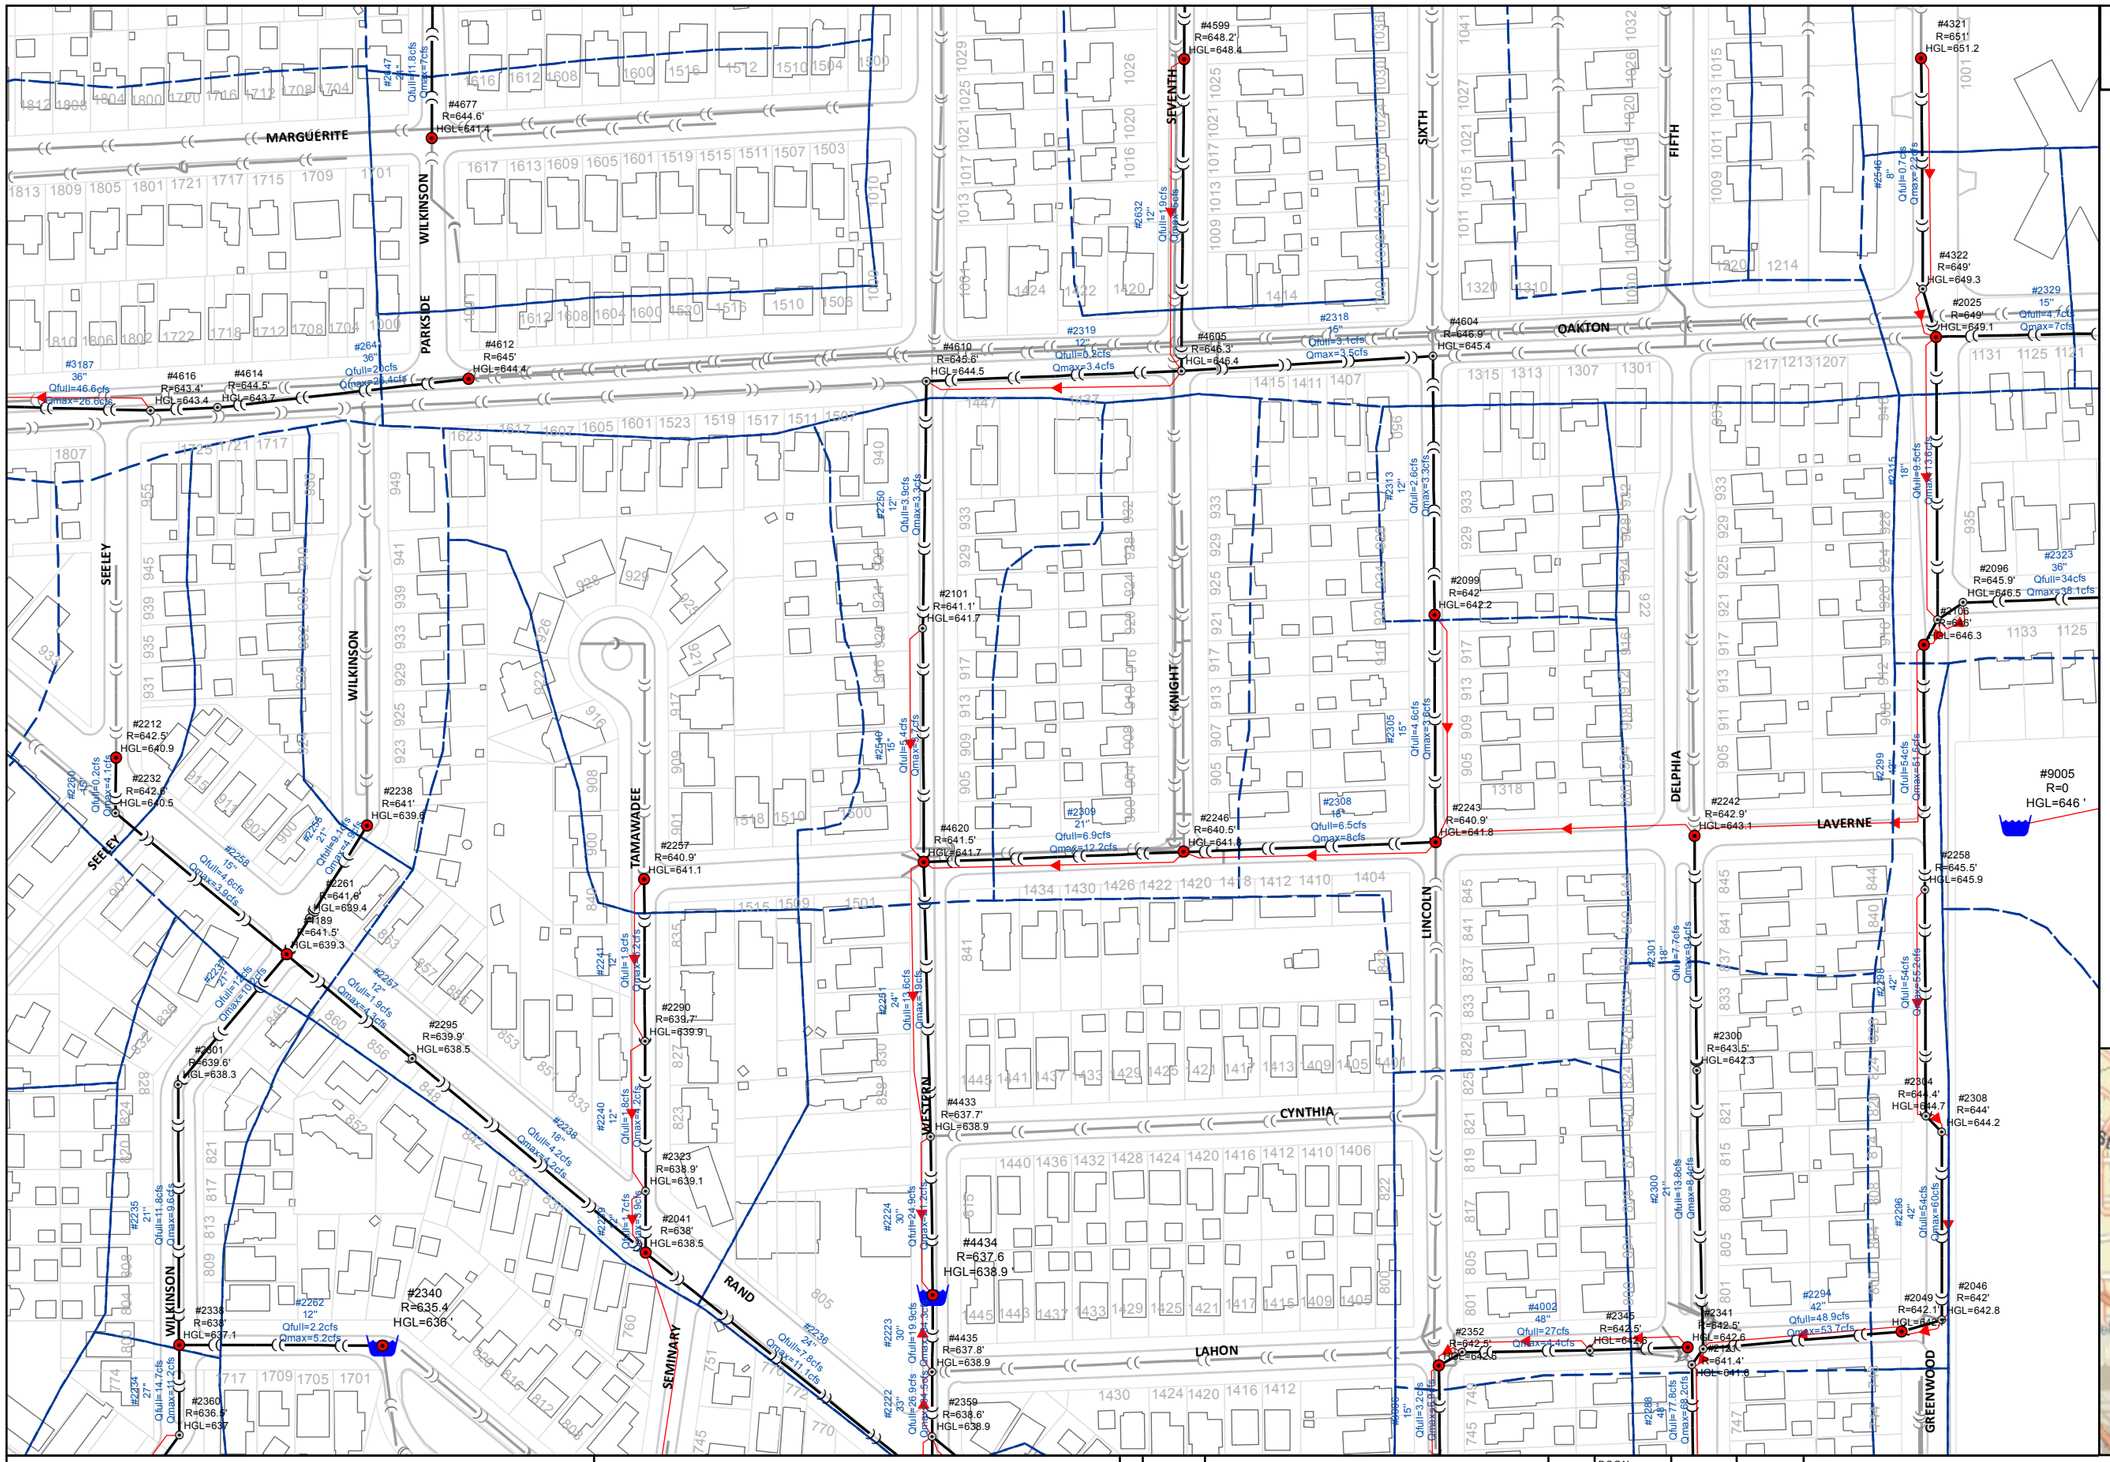

0 100 200 400
Feet
1 inch = 200 feet

Legend

- Drainage Receiving Node
- Junction
- Overland Flow
- Existing Sewer (modeled)
- Modeled Storage Area
- Subbasin Boundary
- Existing Sewer (not modeled)
- Park Ridge Boundary

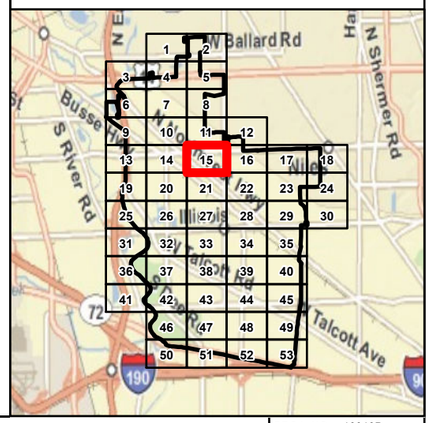

CHRISTOPHER B. BURKE ENGINEERING LTD.
9575 West Higgins Road, Suite 600
Rosemont, Illinois 60018
(847) 823-0500

CLIENT:

CITY OF PARK RIDGE

NO.	DATE	NATURE OF REVISION	CHKD.

DSGN.	
DWN:	
CHKD.	
SCALE:	1:2,400
MODEL:	ArcGIS 10
PLOT DATE	7/14/2011

FILE NAME	Sewer Capacity Atlas
PATH	N:\Park Ridge\100197\Water\Exhibits\Sewer Capacity Atlas.mxd

TITLE:

SEWER CAPACITY ATLAS
10-YR STORM

PROJ. NO. 100197
DATE:
SHEET 15 OF 53
DRAWING NO.

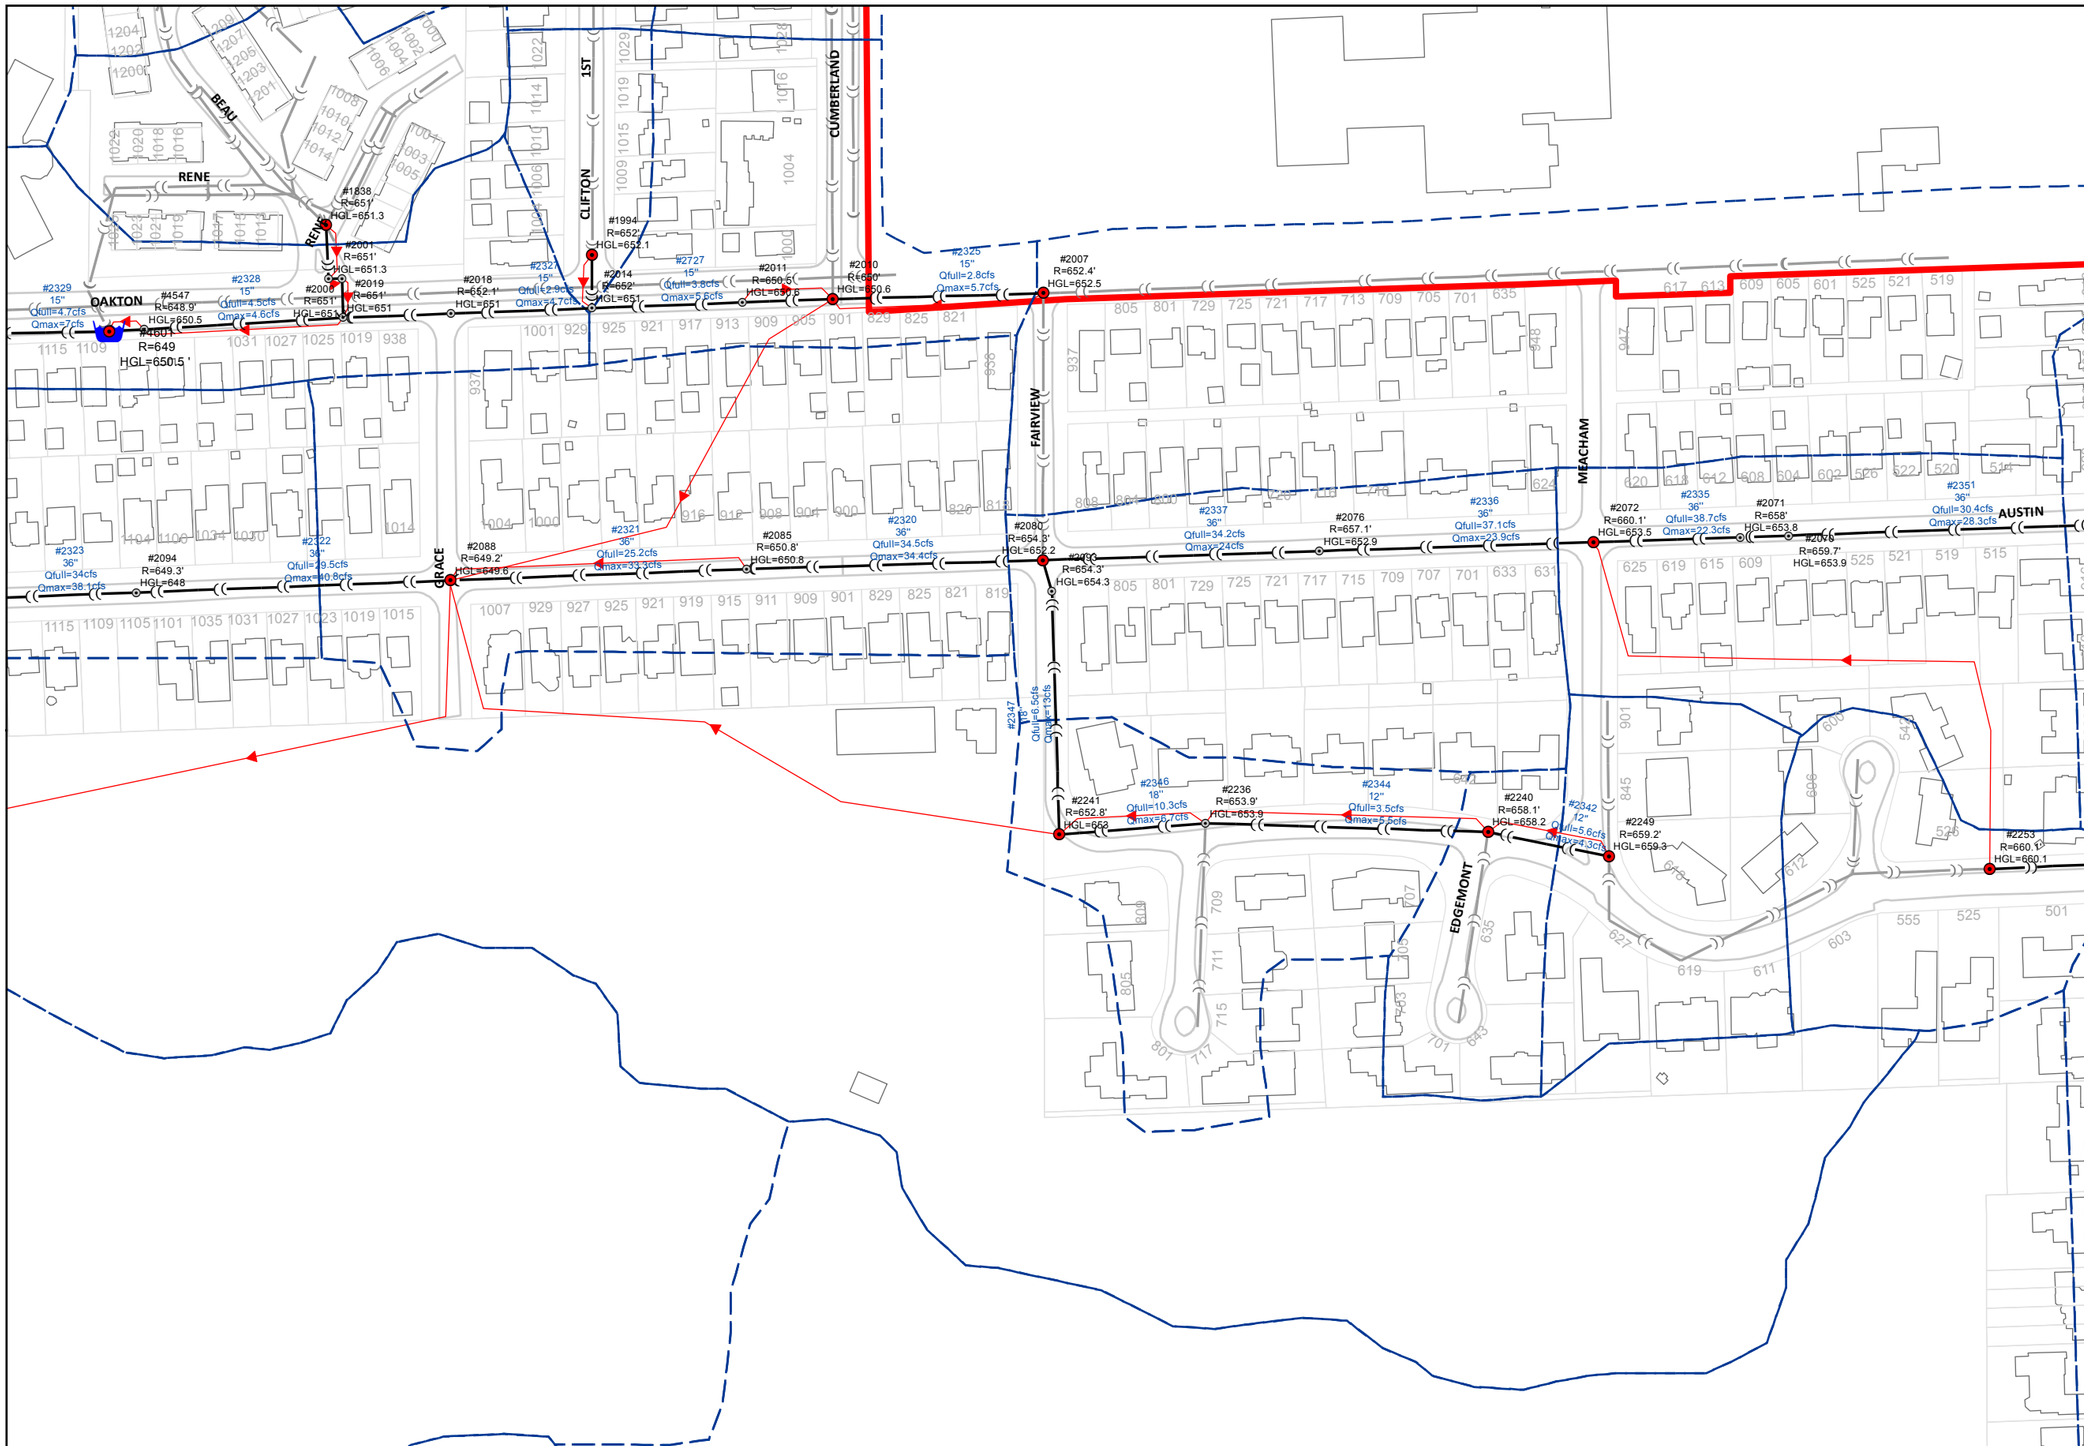

0 100 200 400
Feet
1 inch = 200 feet

Legend

- Drainage Receiving Node
- Junction
- Overland Flow
- Existing Sewer (modeled)
- Modeled Storage Area
- Subbasin Boundary
- Existing Sewer (not modeled)
- Park Ridge Boundary

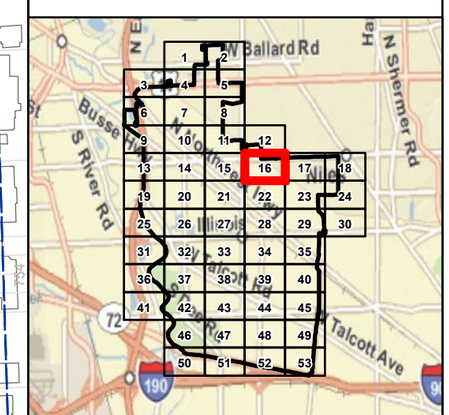

CHRISTOPHER B. BURKE ENGINEERING LTD.
9575 West Higgins Road, Suite 600
Rosemont, Illinois 60018
(847) 823-0500

CLIENT:

CITY OF PARK RIDGE

NO.	DATE	NATURE OF REVISION	CHKD.

FILE NAME	Sewer Capacity Atlas
PATH	N:\Park Ridge\100197\Water\Exhibits\Sewer Capacity Atlas.mxd

DSGN.	
DWN:	
CHKD.	
SCALE:	1:2,400
MODEL:	ArcGIS 10
PLOT DATE	7/14/2011

TITLE:

SEWER CAPACITY ATLAS
10-YR STORM

PROJ. NO. 100197
DATE:
SHEET 16 OF 53
DRAWING NO.

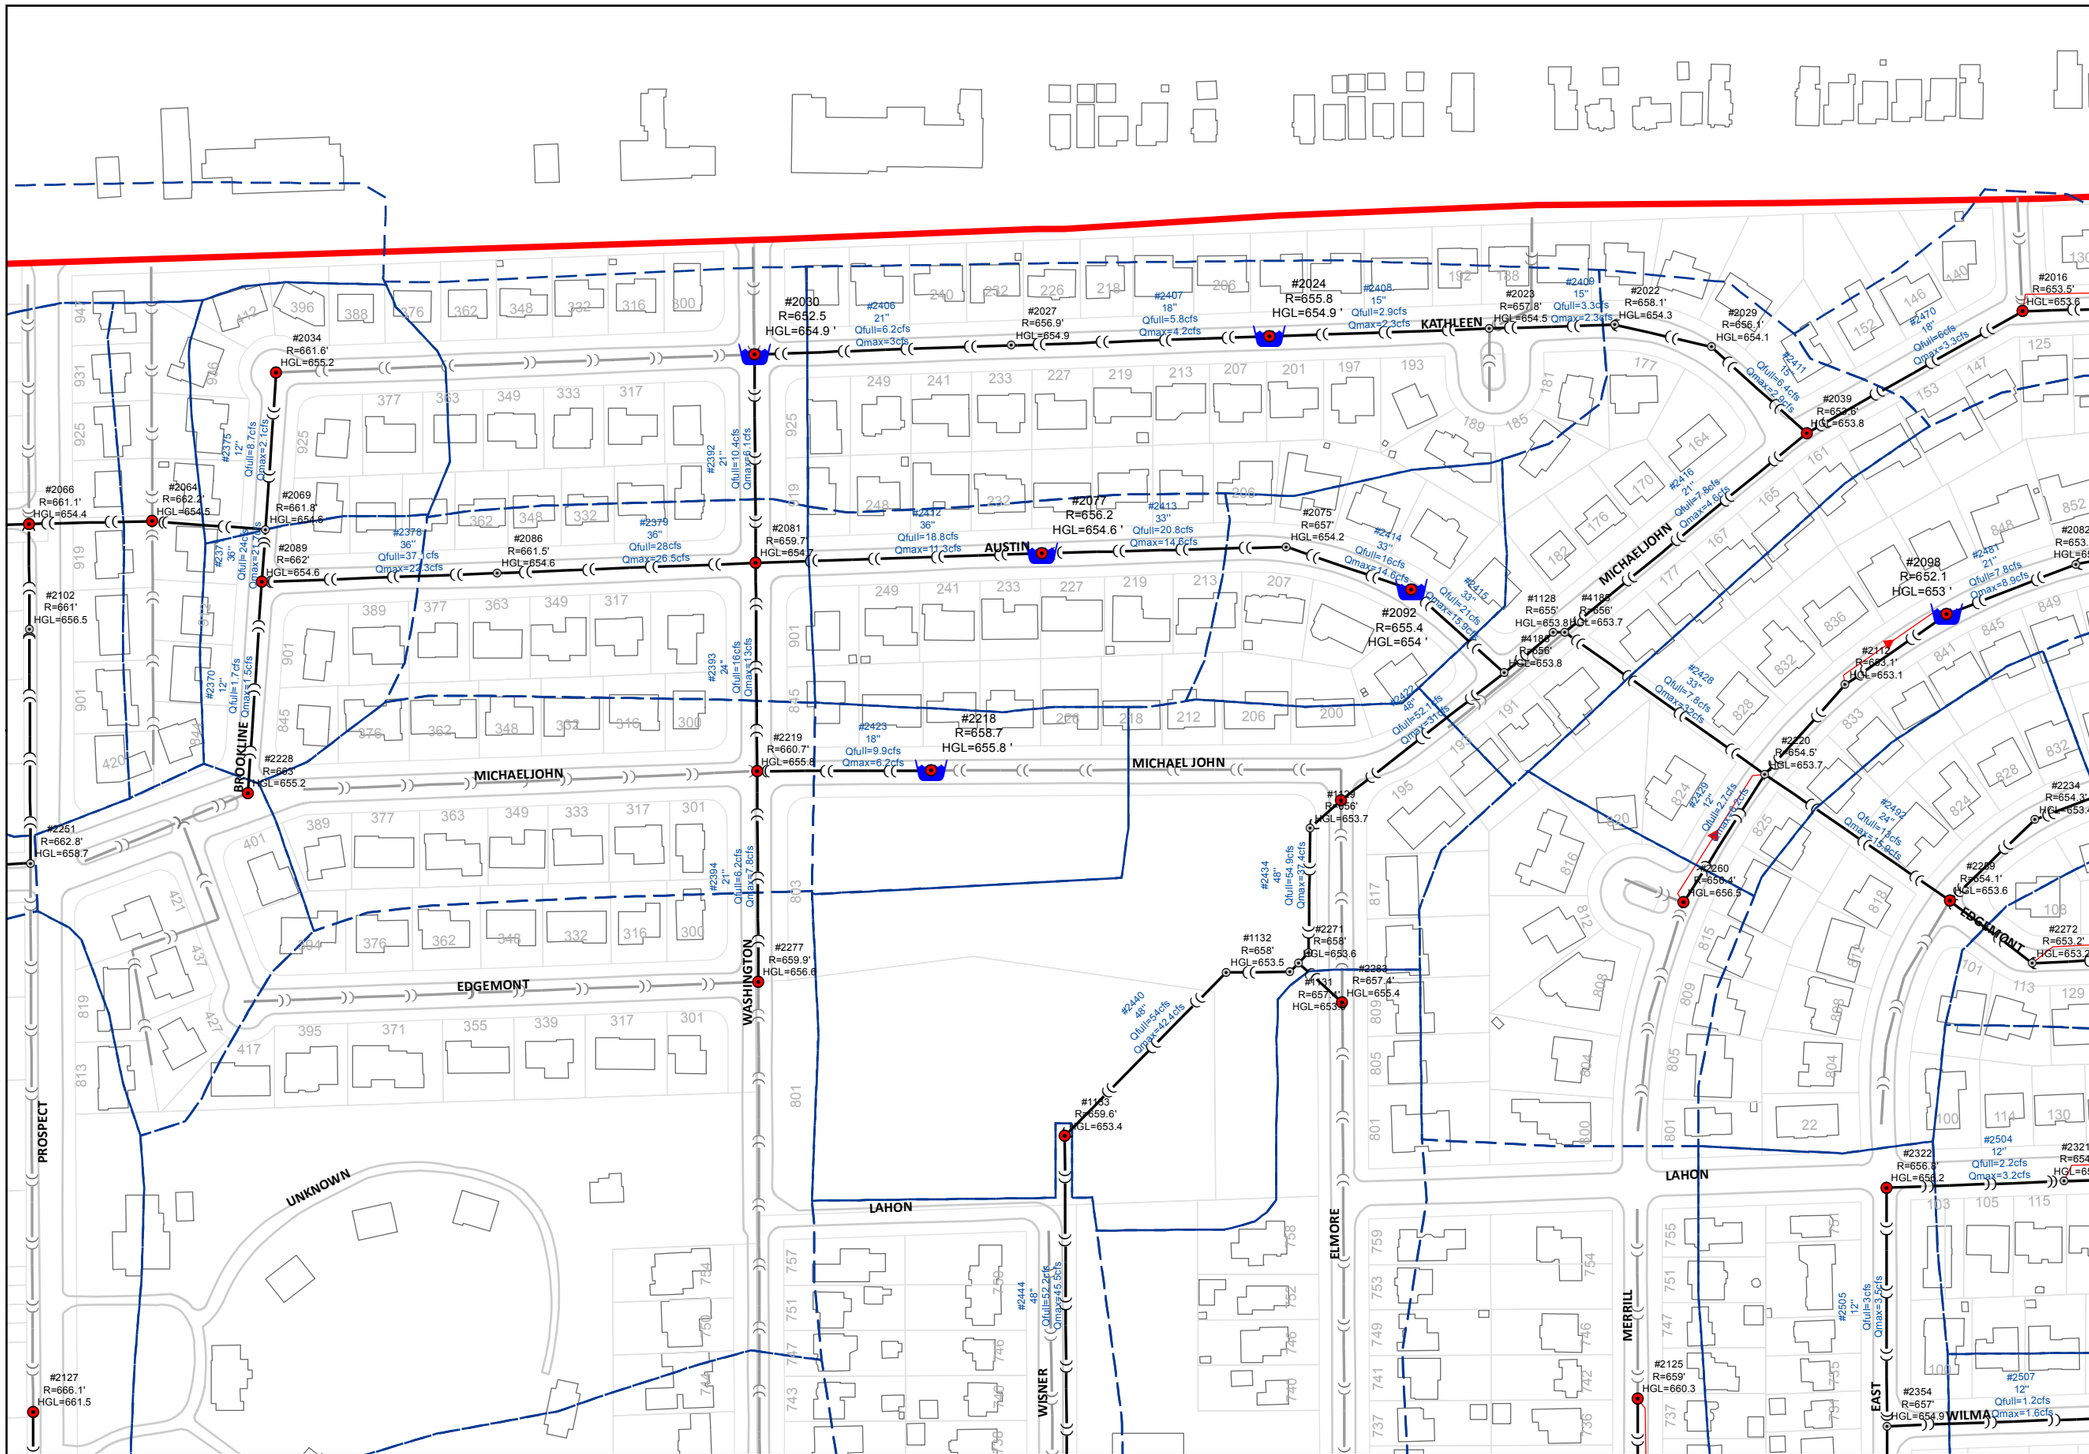

0 100 200 400
Feet
1 inch = 200 feet

Legend

- Drainage Receiving Node
- Junction
- Overland Flow
- Existing Sewer (modeled)
- Modeled Storage Area
- Subbasin Boundary
- Existing Sewer (not modeled)
- Park Ridge Boundary

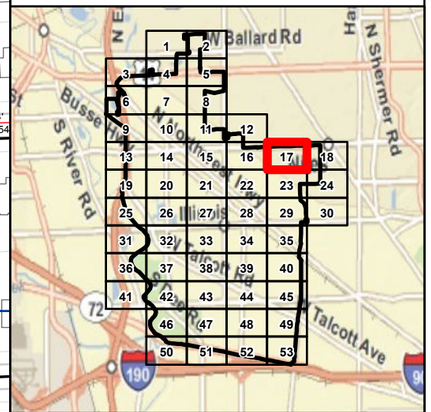

CHRISTOPHER B. BURKE ENGINEERING LTD.
9575 West Higgins Road, Suite 600
Rosemont, Illinois 60018
(847) 823-0500

CLIENT:

CITY OF PARK RIDGE

NO.	DATE	NATURE OF REVISION	CHKD.

DSGN.	
DWN:	
CHKD.	
SCALE:	1:2,400
MODEL:	ArcGIS 10
PLOT DATE	7/14/2011
FILE NAME	Sewer Capacity Atlas
PATH	N:\Park Ridge\100197\Water\Exhibits\Sewer Capacity Atlas.mxd

TITLE:

SEWER CAPACITY ATLAS
10-YR STORM

PROJ. NO. 100197
DATE:
SHEET 17 OF 53
DRAWING NO.

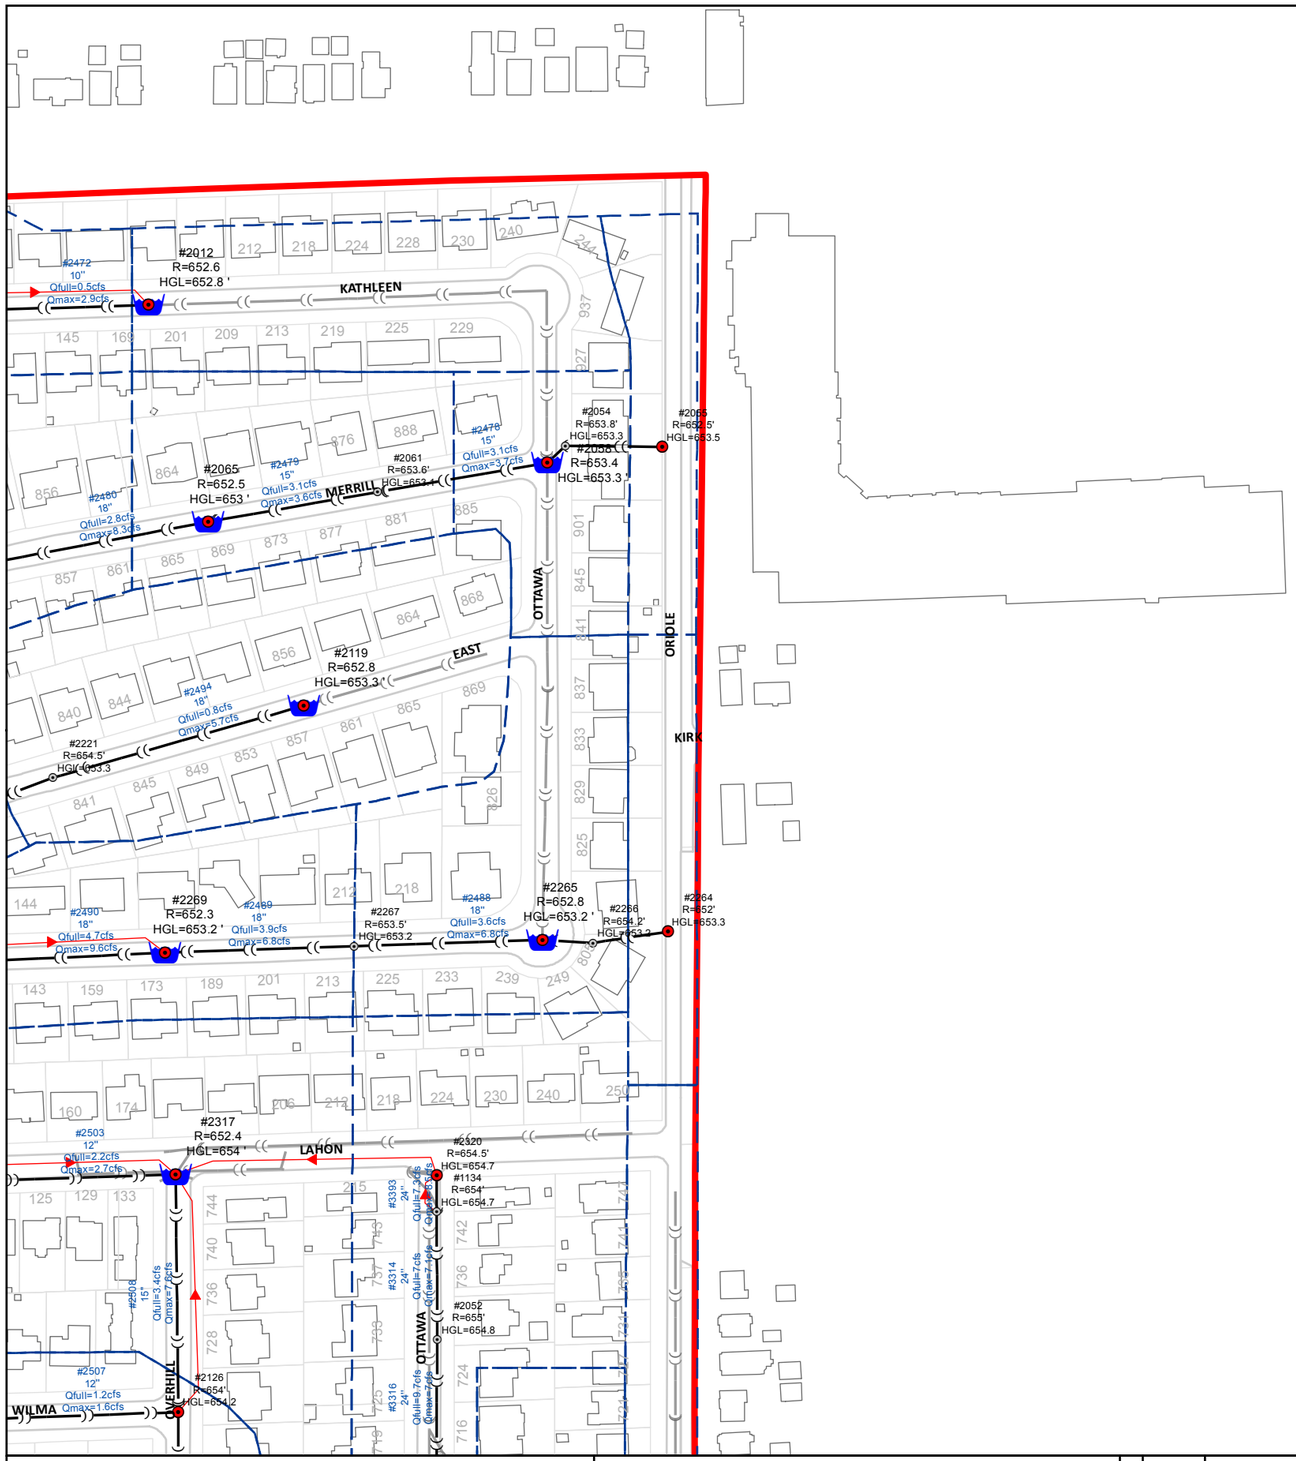

0 100 200 400
Feet
1 inch = 200 feet

Legend

- Drainage Receiving Node
- Junction
- Overland Flow
- Existing Sewer (modeled)
- Modeled Storage Area
- Subbasin Boundary
- Existing Sewer (not modeled)
- Park Ridge Boundary

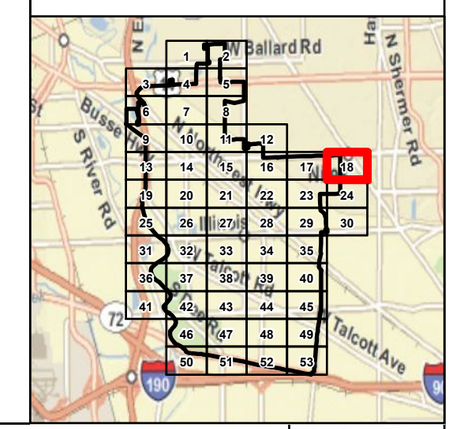

CHRISTOPHER B. BURKE ENGINEERING LTD.
9575 West Higgins Road, Suite 600
Rosemont, Illinois 60018
(847) 823-0500

CLIENT:

CITY OF PARK RIDGE

NO.	DATE	NATURE OF REVISION	CHKD.

DSGN.	
DWN:	
CHKD.	
SCALE:	1:2,400
MODEL:	ArcGIS 10
PLOT DATE	7/14/2011
FILE NAME	Sewer Capacity Atlas
PATH	N:\Park Ridge\100197\Water\Exhibits\Sewer Capacity Atlas.mxd

TITLE:

SEWER CAPACITY ATLAS
10-YR STORM

PROJ. NO. 100197
DATE:
SHEET 18 OF 53
DRAWING NO.

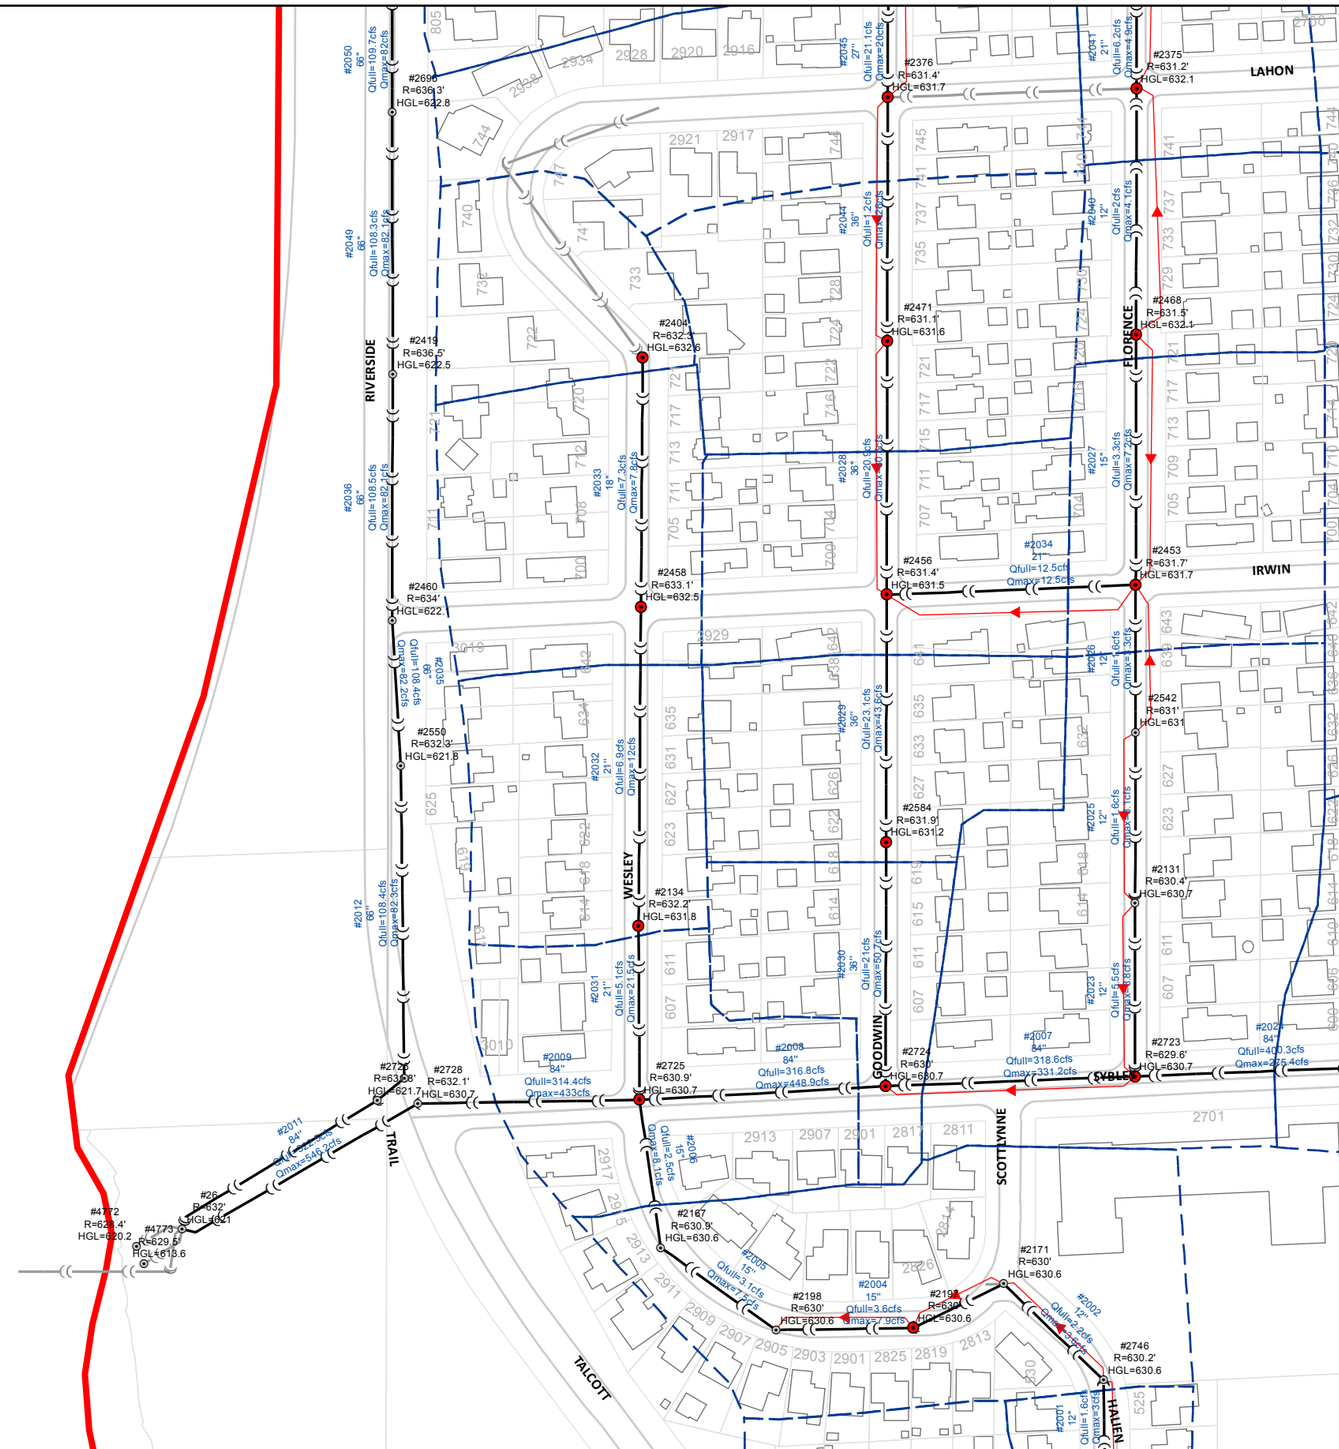

0 100 200 400
Feet
1 inch = 200 feet

Legend

- Drainage Receiving Node
- Junction
- Overland Flow
- Existing Sewer (modeled)
- Modeled Storage Area
- Subbasin Boundary
- Existing Sewer (not modeled)
- Park Ridge Boundary

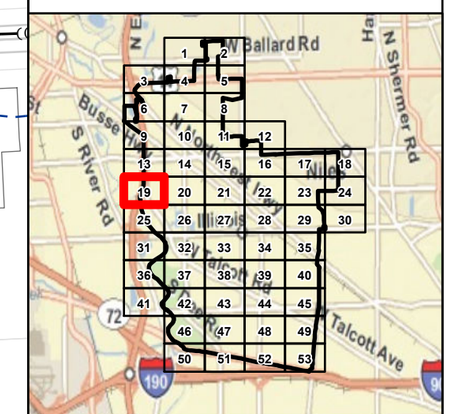

CHRISTOPHER B. BURKE ENGINEERING LTD.
9575 West Higgins Road, Suite 600
Rosemont, Illinois 60018
(847) 823-0500

CLIENT:

CITY OF PARK RIDGE

NO.	DATE	NATURE OF REVISION	CHKD.

FILE NAME	Sewer Capacity Atlas
PATH	N:\Park Ridge\100197\Water\Exhibits\Sewer Capacity Atlas.mxd

DSGN.	
DWN:	
CHKD.	
SCALE:	1:2,400
MODEL:	ArcGIS 10
PLOT DATE	7/14/2011

TITLE:

SEWER CAPACITY ATLAS
10-YR STORM

PROJ. NO. 100197
DATE:
SHEET 19 OF 53
DRAWING NO.

0 100 200 400
Feet
1 inch = 200 feet

Legend

- Drainage Receiving Node
- Junction
- Overland Flow
- Existing Sewer (modeled)
- Modeled Storage Area
- Subbasin Boundary
- Existing Sewer (not modeled)
- Park Ridge Boundary

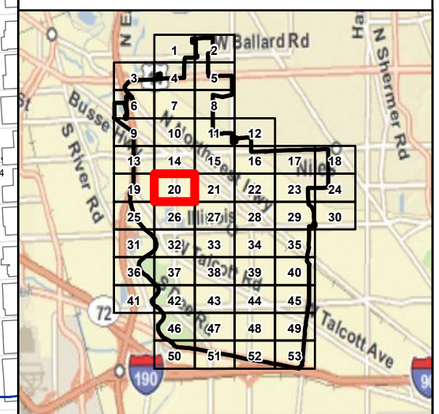

CHRISTOPHER B. BURKE ENGINEERING LTD.
9575 West Higgins Road, Suite 600
Rosemont, Illinois 60018
(847) 823-0500

CLIENT:

CITY OF PARK RIDGE

NO.	DATE	NATURE OF REVISION	CHKD.

DSGN.	
DWN:	
CHKD.	
SCALE:	1:2,400
MODEL:	ArcGIS 10
PLOT DATE	7/14/2011

FILE NAME	Sewer Capacity Atlas
PATH	N:\Park Ridge\100197\Water\Exhibits\Sewer Capacity Atlas.mxd

TITLE:

SEWER CAPACITY ATLAS
10-YR STORM

PROJ. NO. 100197
DATE:
SHEET 20 OF 53
DRAWING NO.

0 100 200 400
Feet
1 inch = 200 feet

Legend

- Drainage Receiving Node
- Junction
- Overland Flow
- Existing Sewer (modeled)
- Modeled Storage Area
- Subbasin Boundary
- Existing Sewer (not modeled)
- Park Ridge Boundary

CHRISTOPHER B. BURKE ENGINEERING LTD.
9575 West Higgins Road, Suite 600
Rosemont, Illinois 60018
(847) 823-0500

CLIENT:

CITY OF PARK RIDGE

NO.	DATE	NATURE OF REVISION	CHKD.

DSGN.	
DWN:	
CHKD.	
SCALE:	1:2,400
MODEL:	ArcGIS 10
PLOT DATE	7/14/2011
FILE NAME	Sewer Capacity Atlas
PATH	N:\Park Ridge\100197\Water\Exhibits\Sewer Capacity Atlas.mxd

TITLE:

SEWER CAPACITY ATLAS
10-YR STORM

PROJ. NO. 100197
DATE:
SHEET 21 OF 53
DRAWING NO.

0 100 200 400
Feet
1 inch = 200 feet

Legend

- Drainage Receiving Node
- Junction
- Overland Flow
- Existing Sewer (modeled)
- Modeled Storage Area
- Subbasin Boundary
- Existing Sewer (not modeled)
- Park Ridge Boundary

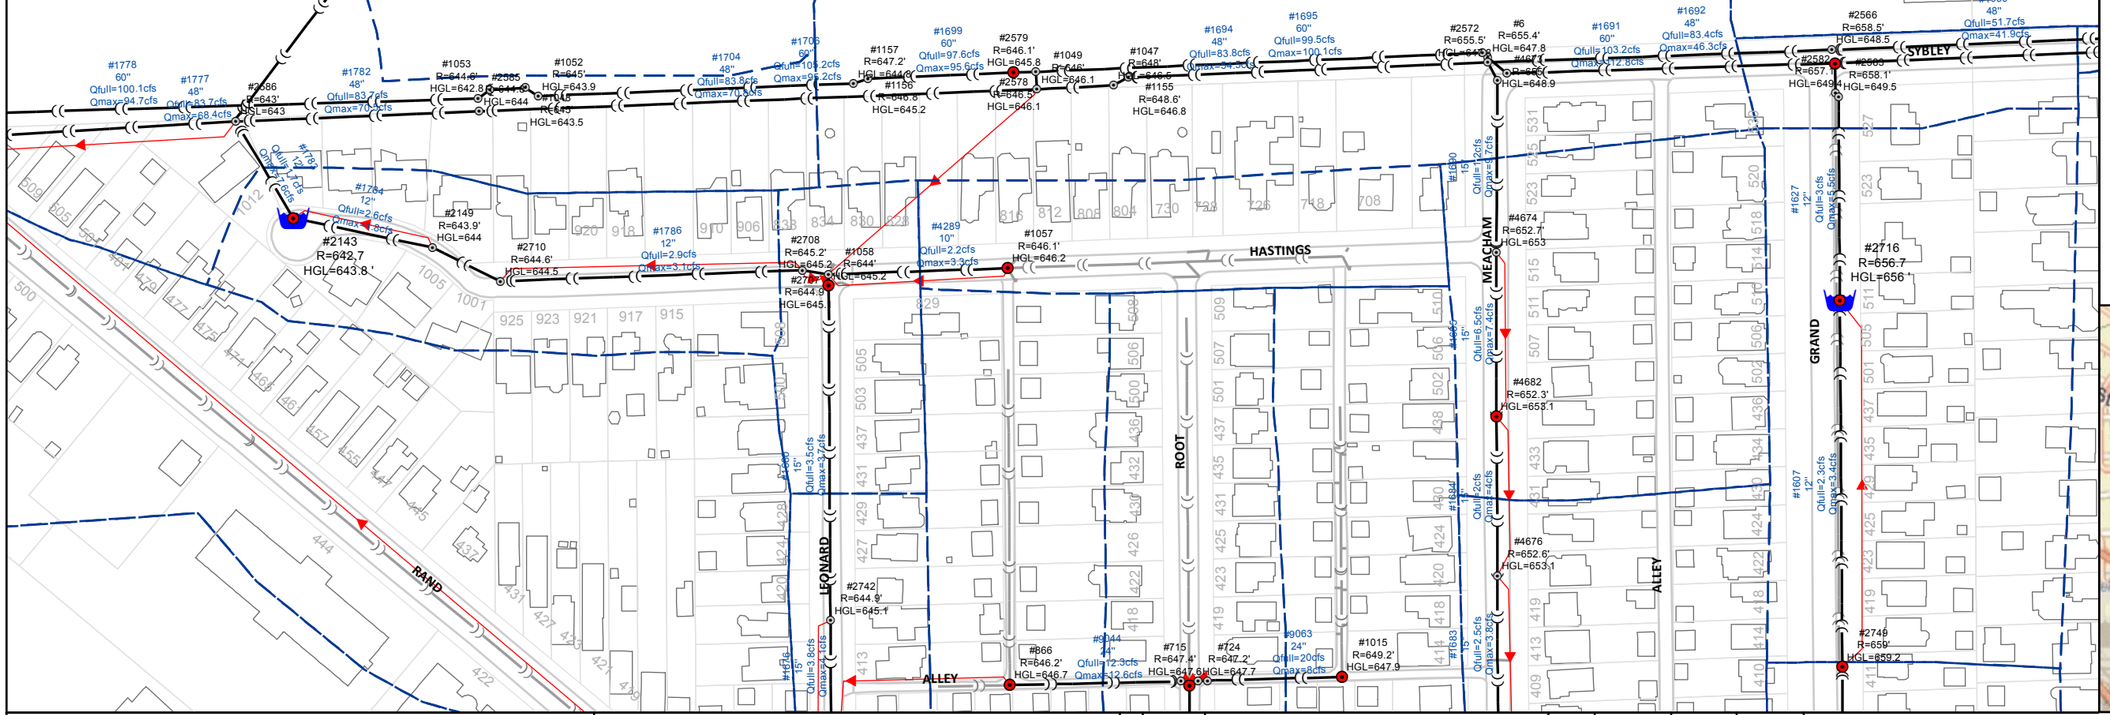

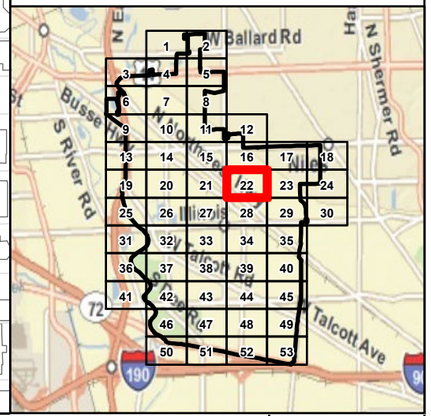

CHRISTOPHER B. BURKE ENGINEERING LTD.
9575 West Higgins Road, Suite 600
Rosemont, Illinois 60018
(847) 823-0500

CLIENT:

CITY OF PARK RIDGE

NO.	DATE	NATURE OF REVISION	CHKD.

DSGN.	
DWN:	
CHKD.	
SCALE:	1:2,400
MODEL:	ArcGIS 10
PLOT DATE	7/14/2011

FILE NAME	Sewer Capacity Atlas
PATH	N:\Park Ridge\100197\Water\Exhibits\Sewer Capacity Atlas.mxd

TITLE:

SEWER CAPACITY ATLAS
10-YR STORM

PROJ. NO.	100197
DATE:	
SHEET	22 OF 53
DRAWING NO.	

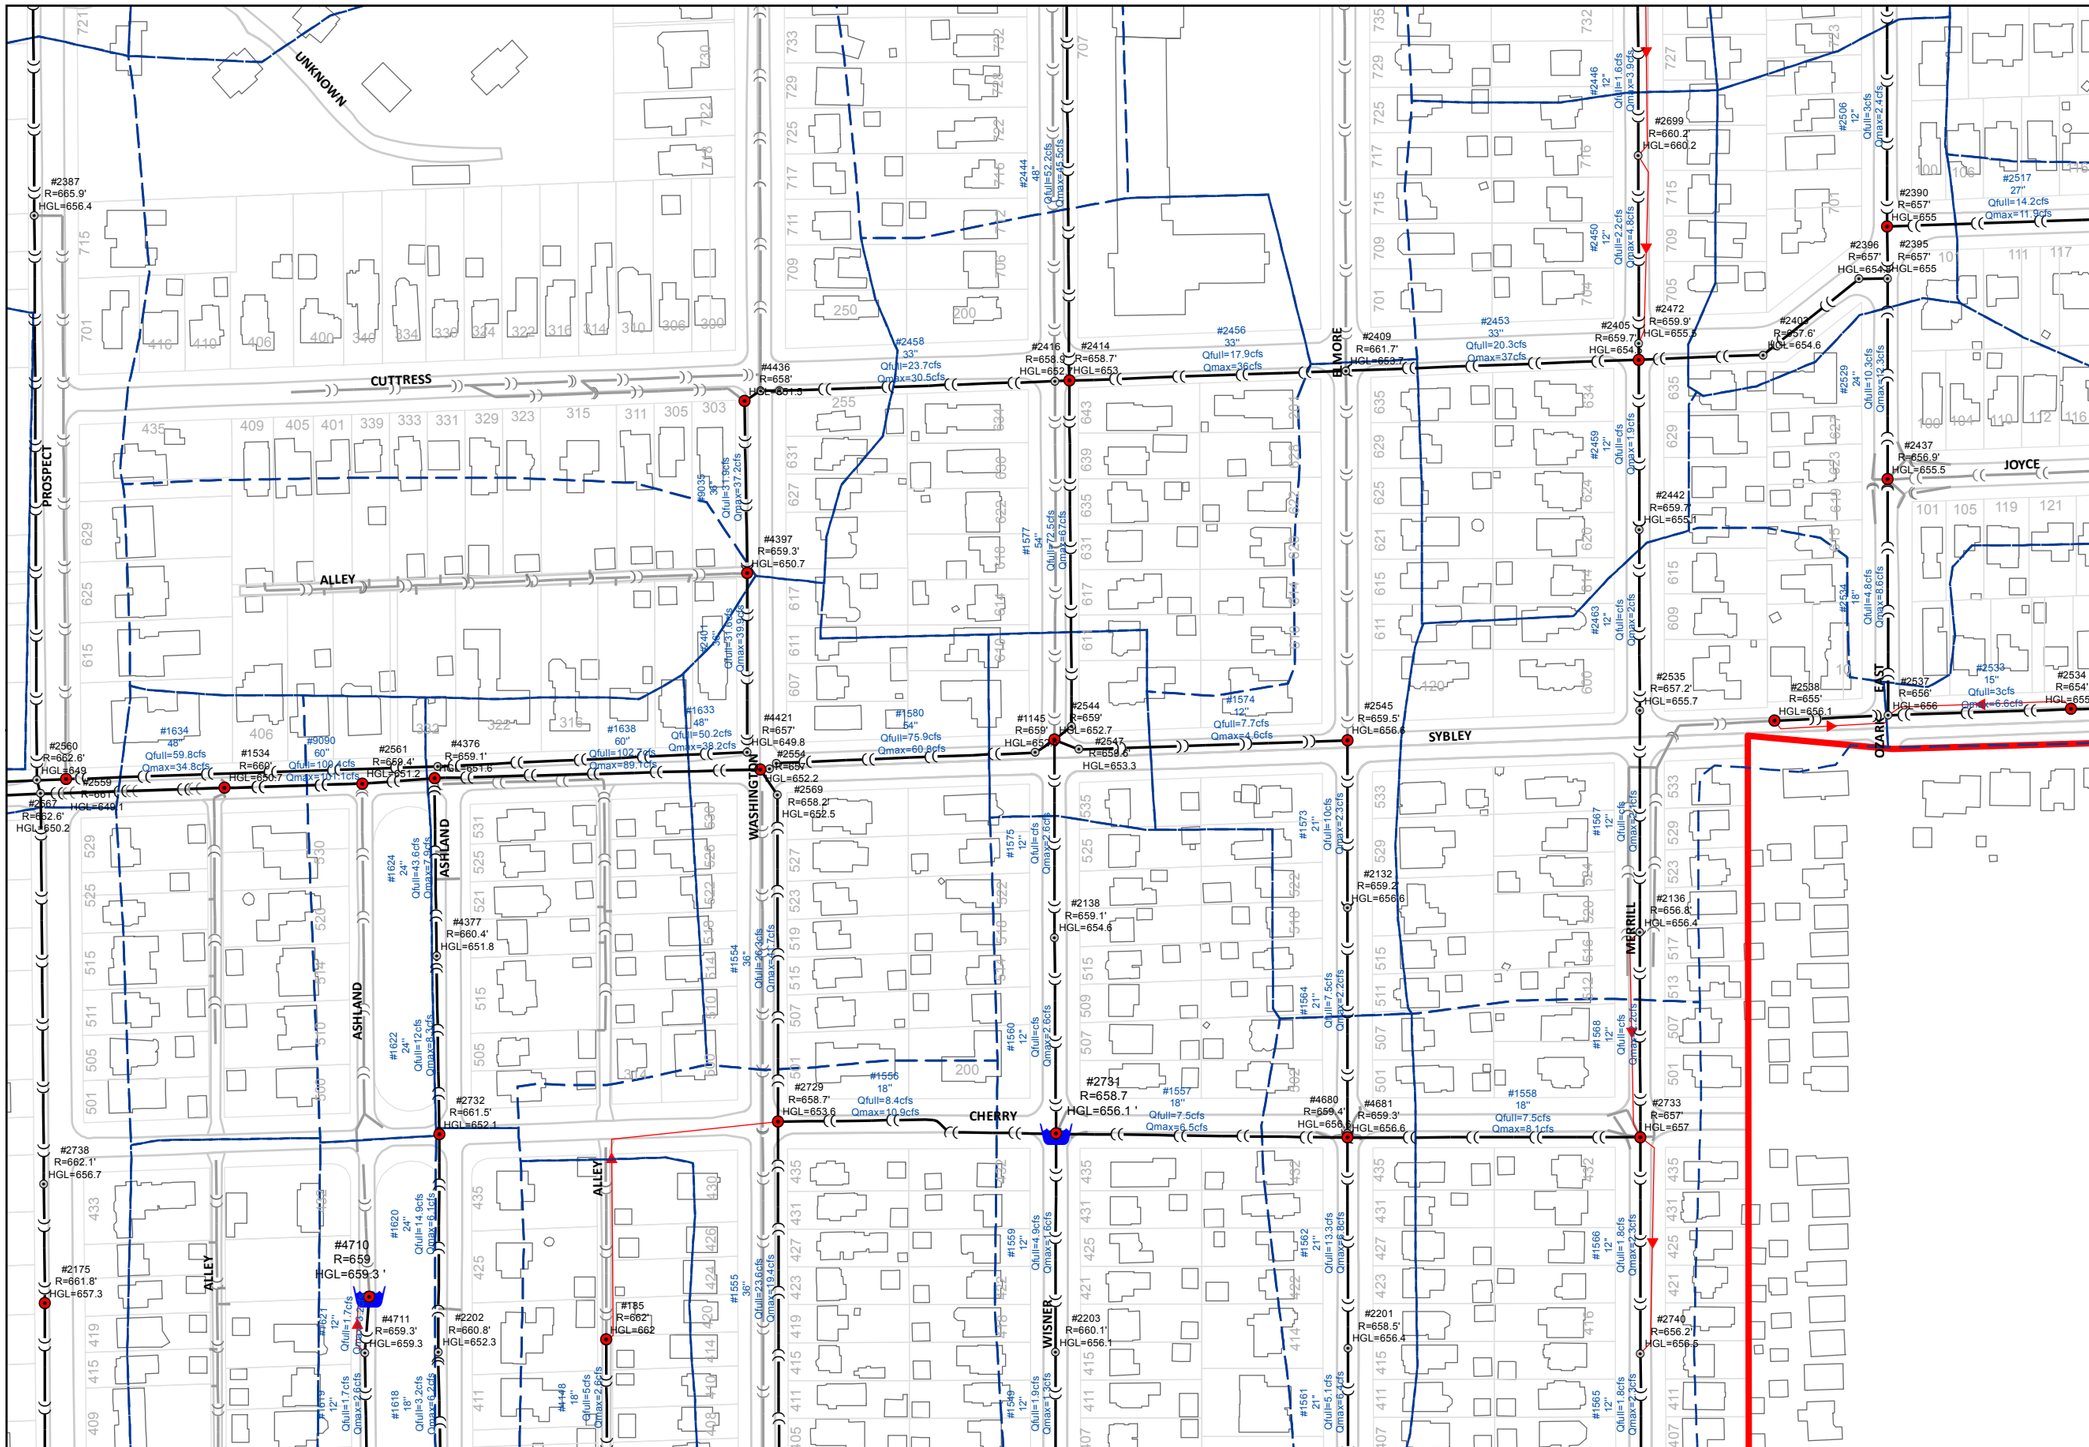

0 100 200 400
Feet
1 inch = 200 feet

Legend

- Drainage Receiving Node
- Junction
- Overland Flow
- Existing Sewer (modeled)
- Modeled Storage Area
- Subbasin Boundary
- Existing Sewer (not modeled)
- Park Ridge Boundary

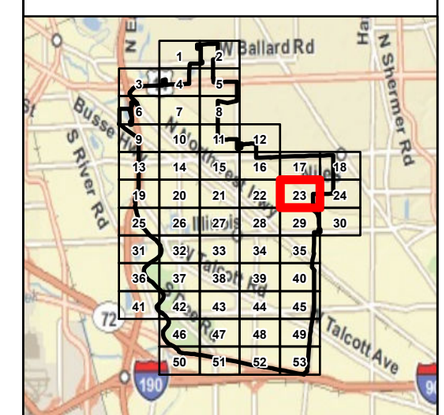

CHRISTOPHER B. BURKE ENGINEERING LTD.
9575 West Higgins Road, Suite 600
Rosemont, Illinois 60018
(847) 823-0500

CLIENT:

CITY OF PARK RIDGE

NO.	DATE	NATURE OF REVISION	CHKD.

FILE NAME	Sewer Capacity Atlas
PATH	N:\Park Ridge\100197\Water\Exhibits\Sewer Capacity Atlas.mxd

DSGN.	
DWN:	
CHKD.	
SCALE:	1:2,400
MODEL:	ArcGIS 10
PLOT DATE	7/14/2011

TITLE:

SEWER CAPACITY ATLAS
10-YR STORM

PROJ. NO. 100197
DATE:
SHEET 23 OF 53
DRAWING NO.

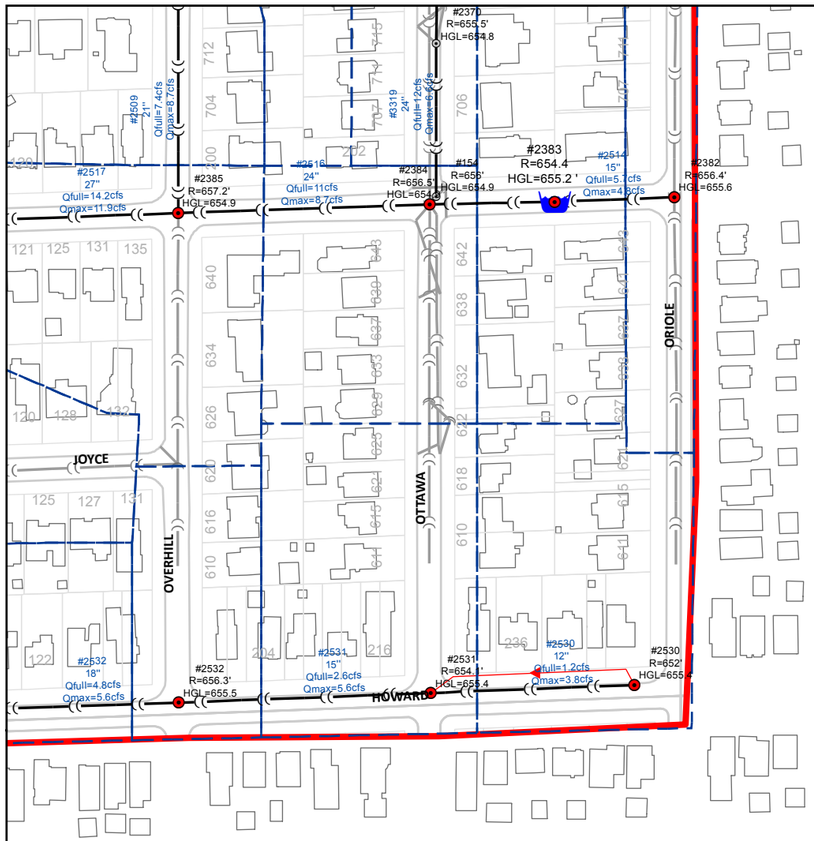

0 100 200 400
Feet
1 inch = 200 feet

Legend

- Drainage Receiving Node
- Junction
- Overland Flow
- Existing Sewer (modeled)
- Modeled Storage Area
- Subbasin Boundary
- Existing Sewer (not modeled)
- Park Ridge Boundary

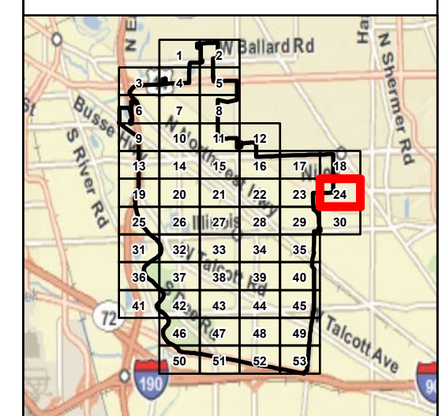

CHRISTOPHER B. BURKE ENGINEERING LTD.
9575 West Higgins Road, Suite 600
Rosemont, Illinois 60018
(847) 823-0500

CLIENT:

CITY OF PARK RIDGE

NO.	DATE	NATURE OF REVISION	CHKD.

DSGN.	
DWN:	
CHKD.	
SCALE:	1:2,400
MODEL:	ArcGIS 10
PLOT DATE	7/14/2011
FILE NAME	Sewer Capacity Atlas
PATH	N:\Park Ridge\100197\Water\Exhibits\Sewer Capacity Atlas.mxd

TITLE:

SEWER CAPACITY ATLAS
10-YR STORM

PROJ. NO. 100197
DATE:
SHEET 24 OF 53
DRAWING NO.

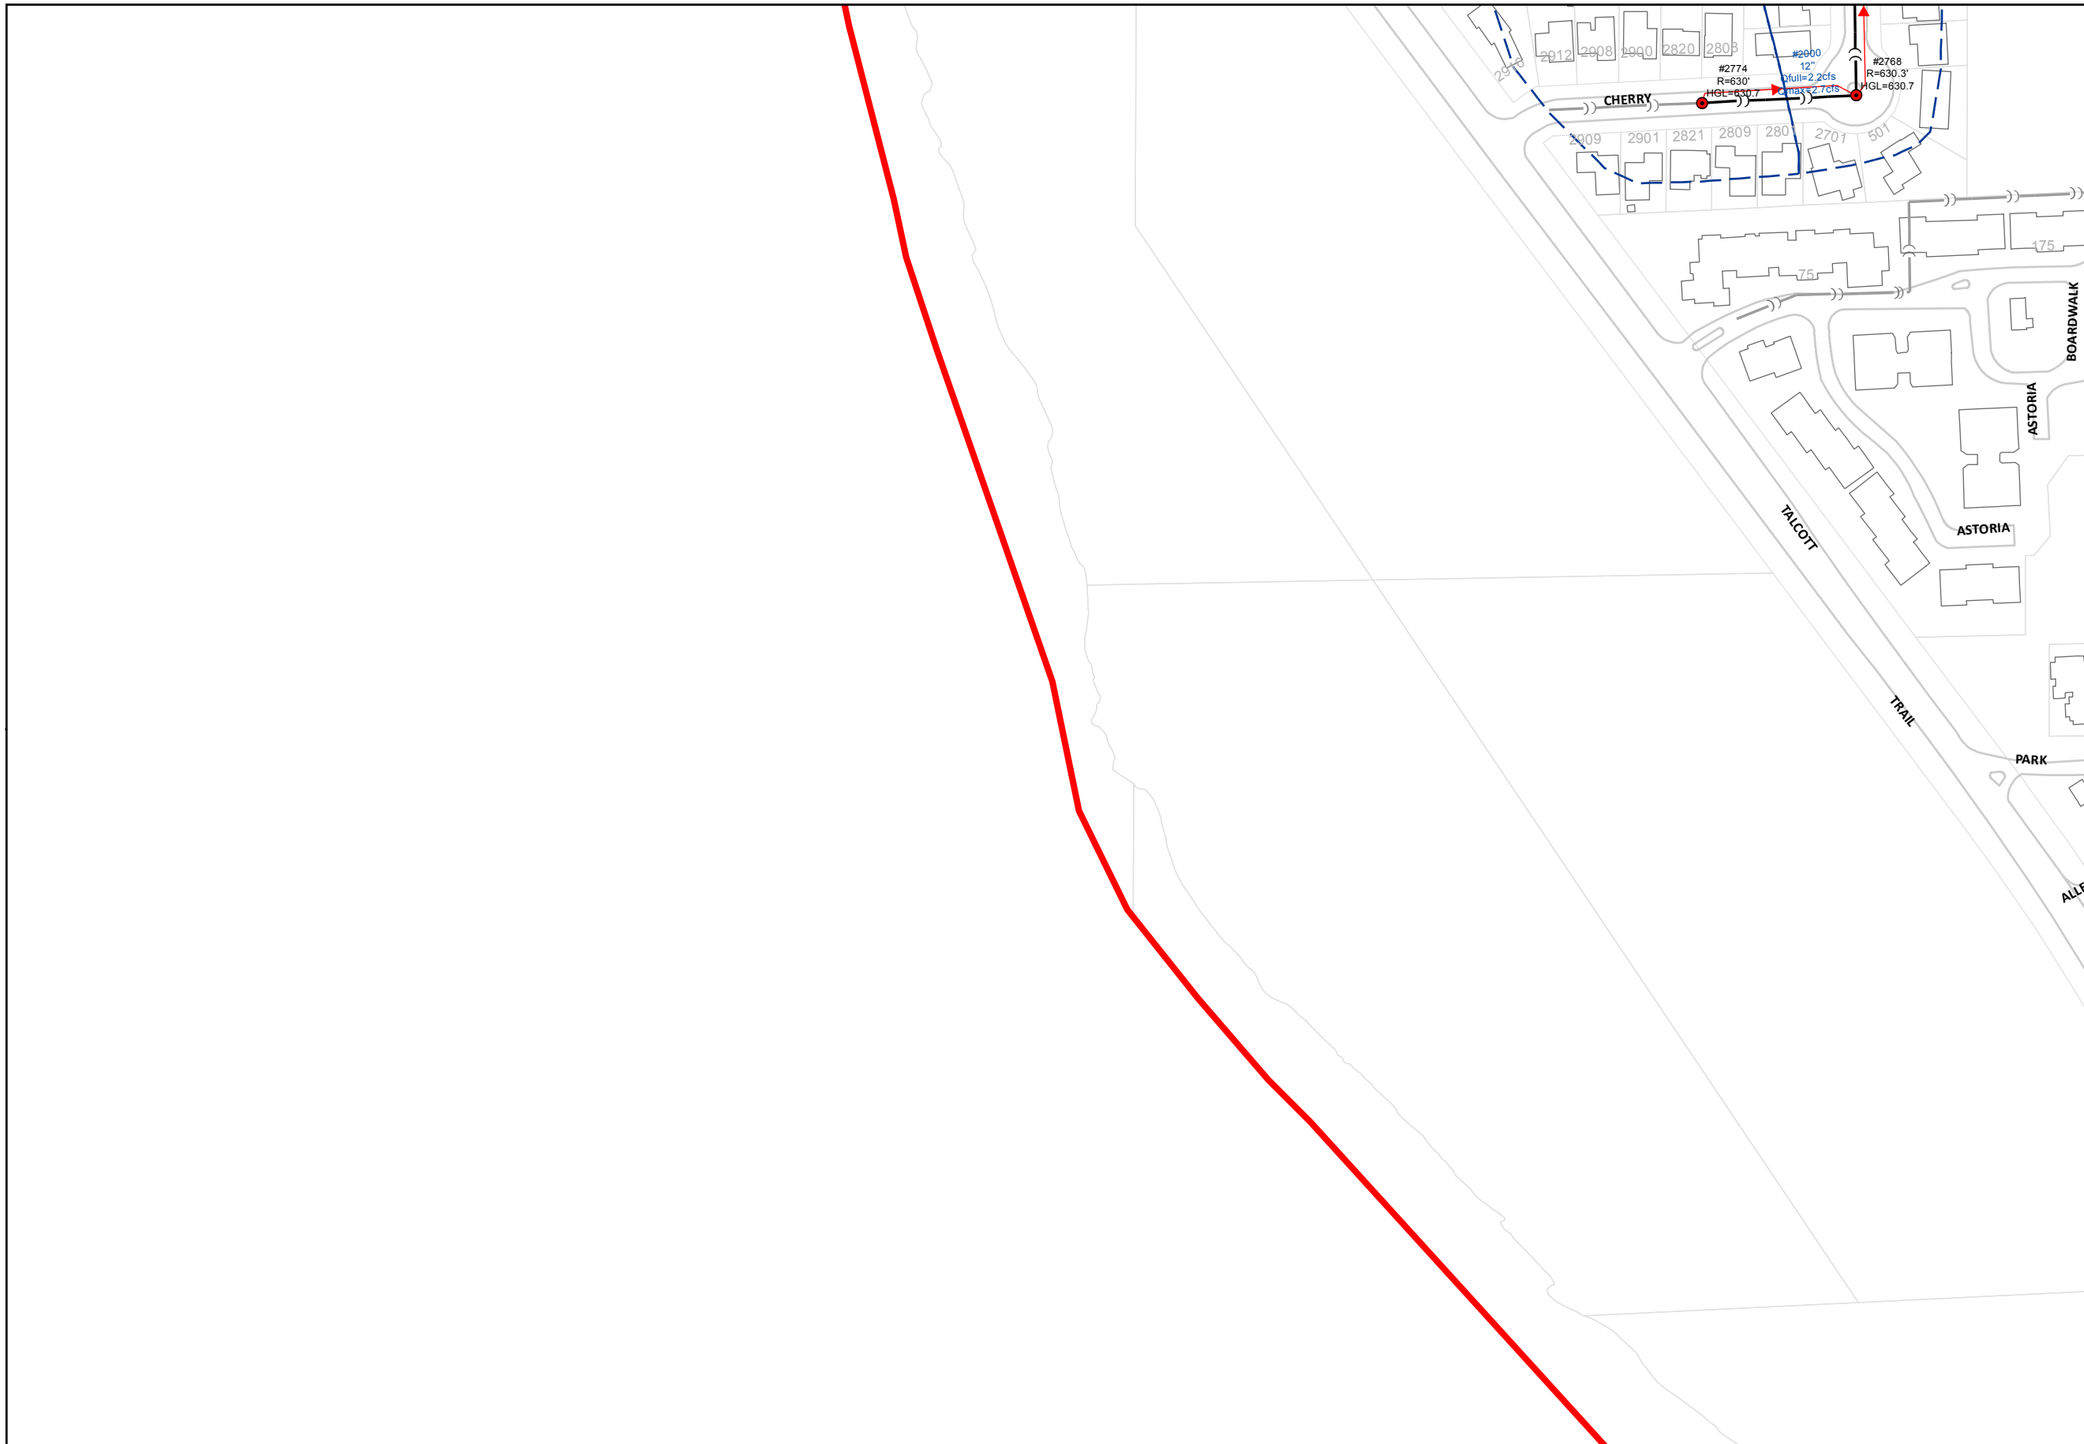

0 100 200 400
Feet
1 inch = 200 feet

Legend

- Drainage Receiving Node
- Junction
- Overland Flow
- Existing Sewer (modeled)
- Modeled Storage Area
- Subbasin Boundary
- Existing Sewer (not modeled)
- Park Ridge Boundary

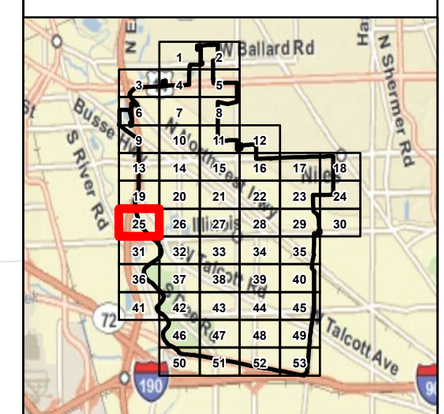

CHRISTOPHER B. BURKE ENGINEERING LTD.
9575 West Higgins Road, Suite 600
Rosemont, Illinois 60018
(847) 823-0500

CLIENT:
CITY OF PARK RIDGE

NO.	DATE	NATURE OF REVISION	CHKD.

DSGN.	
DWN:	
CHKD.	
SCALE:	1:2,400
MODEL:	ArcGIS 10
PLOT DATE	7/14/2011
FILE NAME	Sewer Capacity Atlas
PATH	N:\Park Ridge\100197\Water\Exhibits\Sewer Capacity Atlas.mxd

TITLE:
SEWER CAPACITY ATLAS
10-YR STORM

PROJ. NO. 100197
DATE:
SHEET 25 OF 53
DRAWING NO.

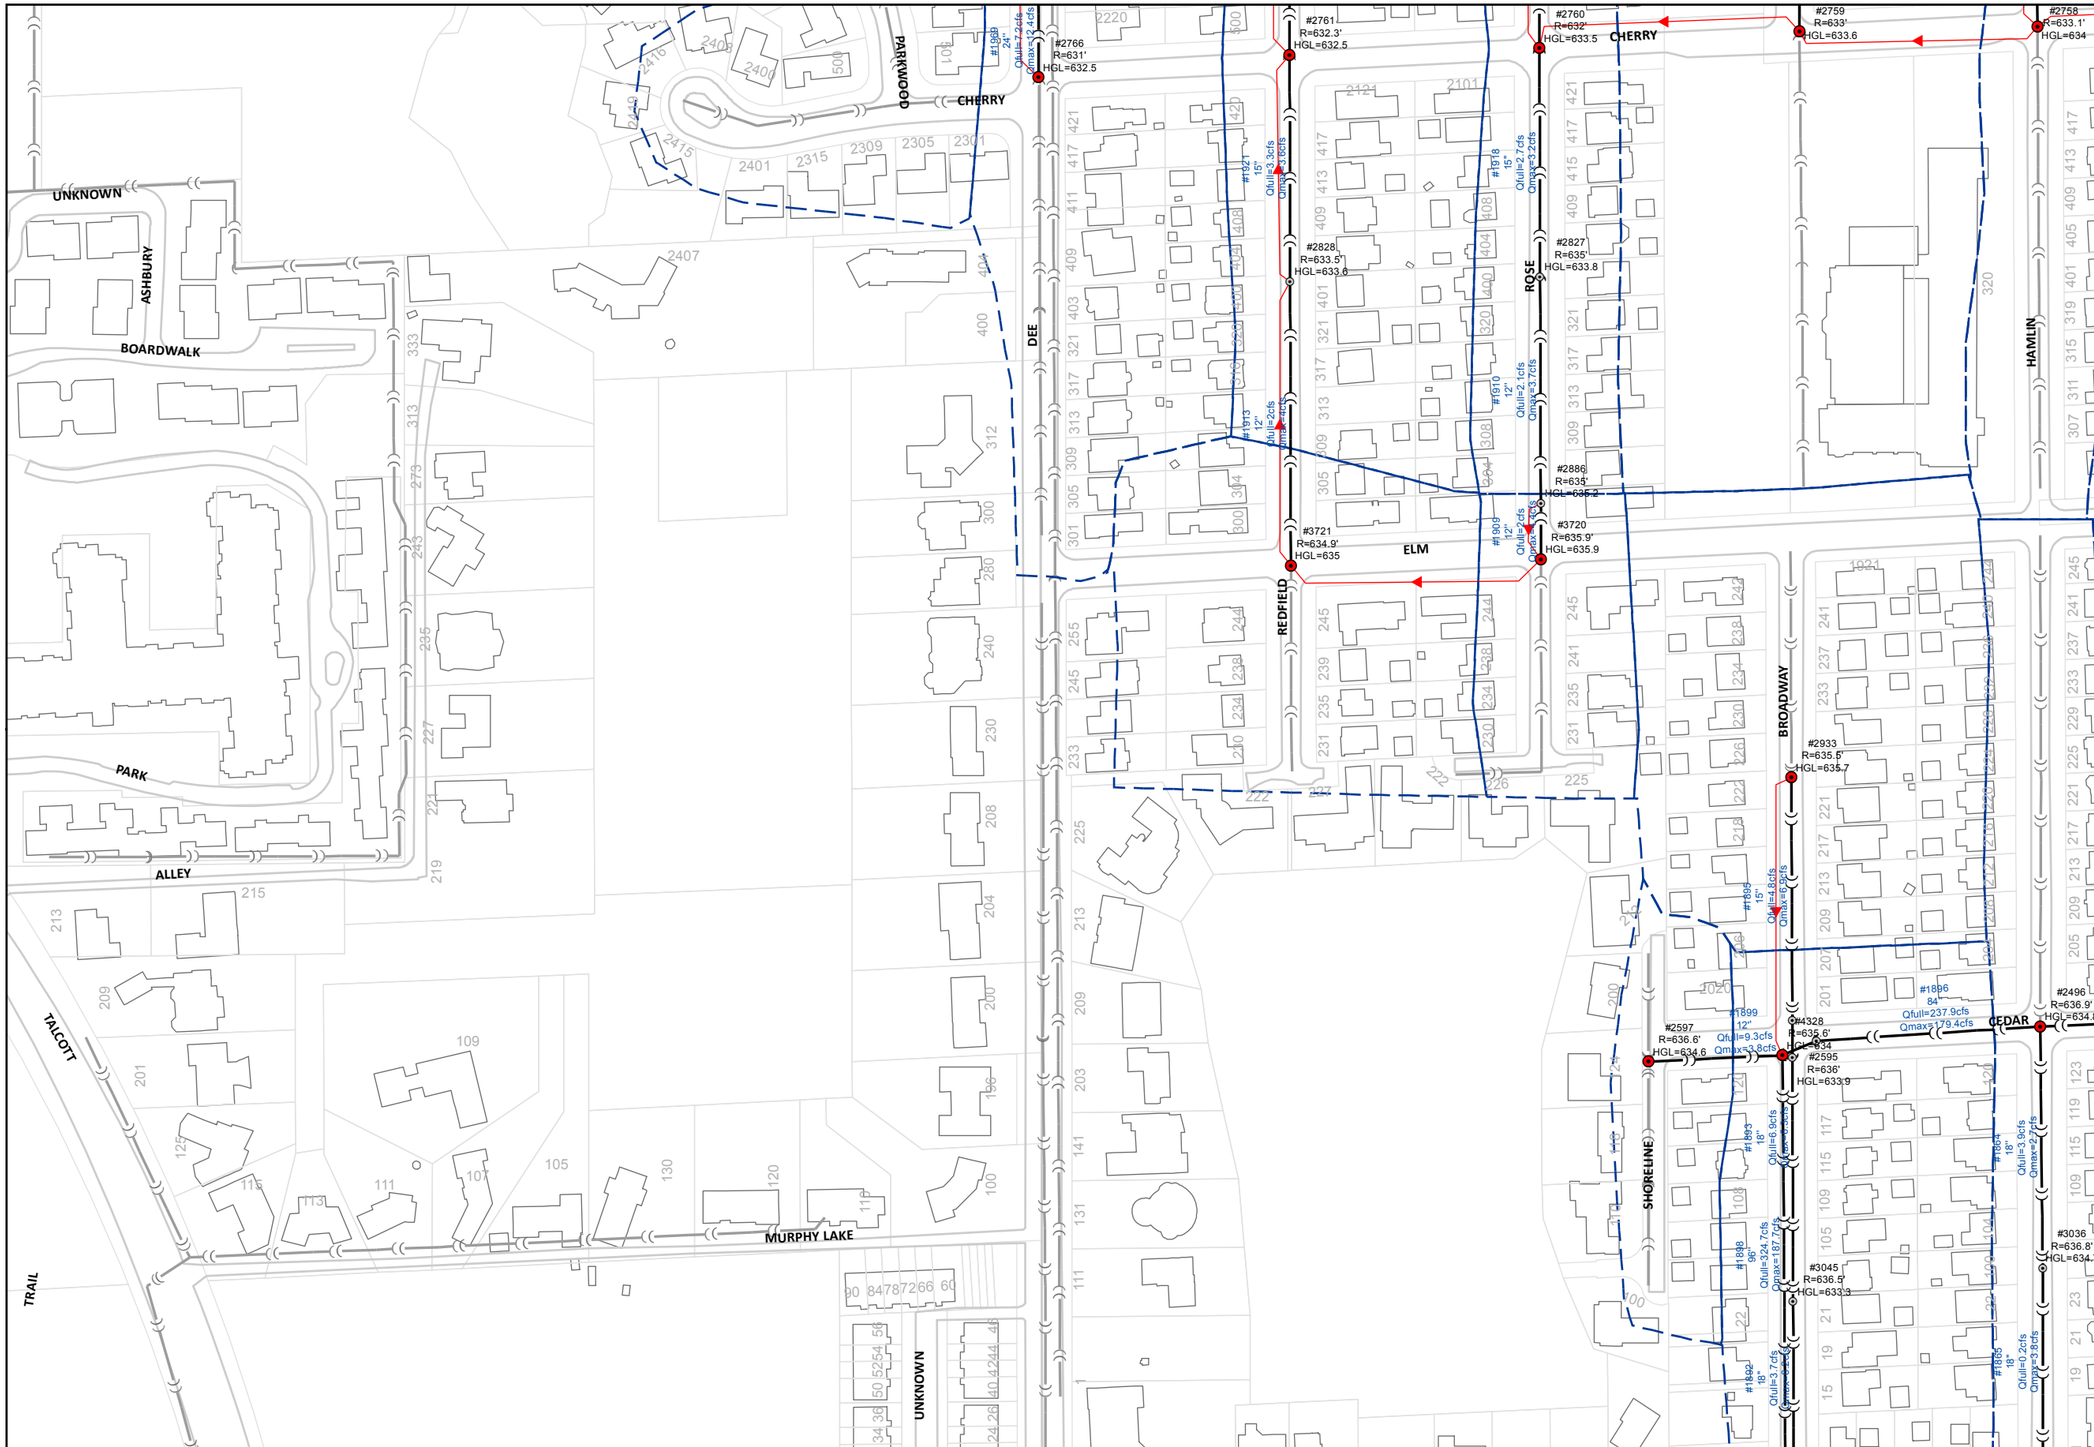

CHRISTOPHER B. BURKE ENGINEERING LTD.
9575 West Higgins Road, Suite 600
Rosemont, Illinois 60018
(847) 823-0500

CLIENT:

CITY OF PARK RIDGE

NO.	DATE	NATURE OF REVISION	CHKD.

DSGN.	
DWN:	
CHKD.	
SCALE:	1:2,400
MODEL:	ArcGIS 10
PLOT DATE	7/14/2011
FILE NAME	Sewer Capacity Atlas
PATH	N:\Park Ridge\100197\Water\Exhibits\Sewer Capacity Atlas.mxd

TITLE:

SEWER CAPACITY ATLAS
10-YR STORM

PROJ. NO. 100197
DATE:
SHEET 26 OF 53
DRAWING NO.

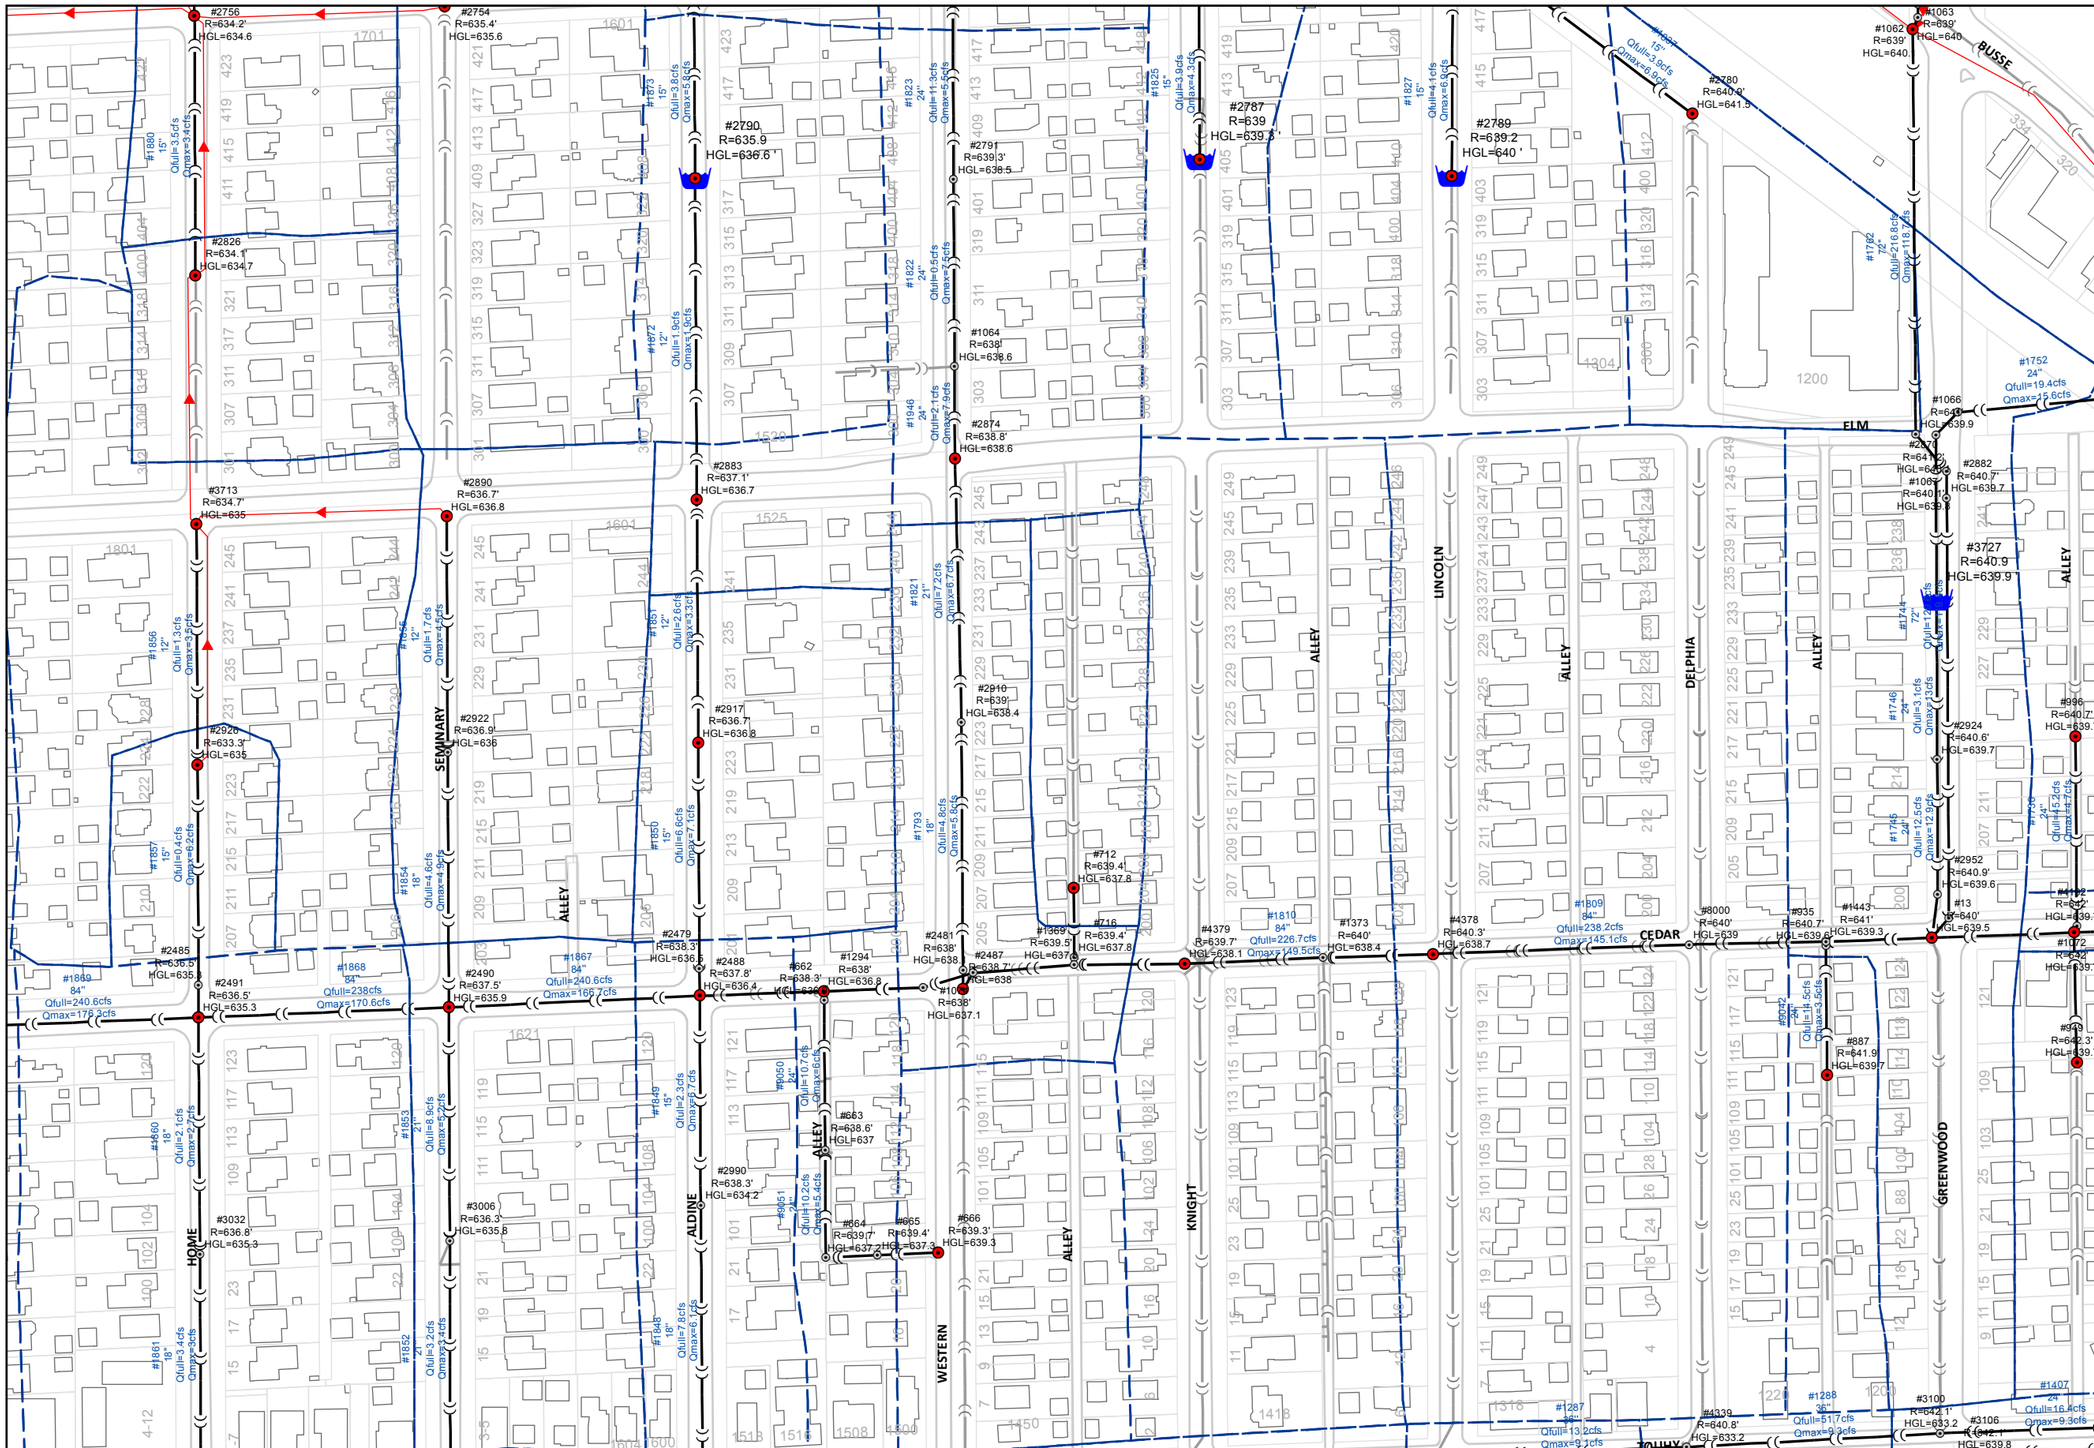

0 100 200 400
Feet
1 inch = 200 feet

Legend

- Drainage Receiving Node
- Junction
- Overland Flow
- Existing Sewer (modeled)
- Modeled Storage Area
- Subbasin Boundary
- Existing Sewer (not modeled)
- Park Ridge Boundary

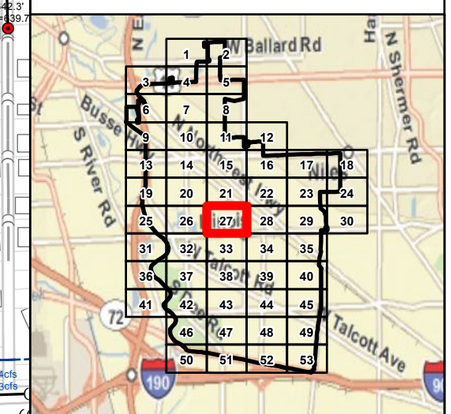

CHRISTOPHER B. BURKE ENGINEERING LTD.
9575 West Higgins Road, Suite 600
Rosemont, Illinois 60018
(847) 823-0500

CLIENT:

CITY OF PARK RIDGE

NO.	DATE	NATURE OF REVISION	CHKD.

DSGN.	
DWN:	
CHKD.	
SCALE:	1:2,400
MODEL:	ArcGIS 10
PLOT DATE	7/14/2011

FILE NAME: Sewer Capacity Atlas
PATH: N:\Park Ridge\100197\Water\Exhibits\Sewer Capacity Atlas.mxd

TITLE:

SEWER CAPACITY ATLAS
10-YR STORM

PROJ. NO. 100197
DATE:
SHEET 27 OF 53
DRAWING NO.

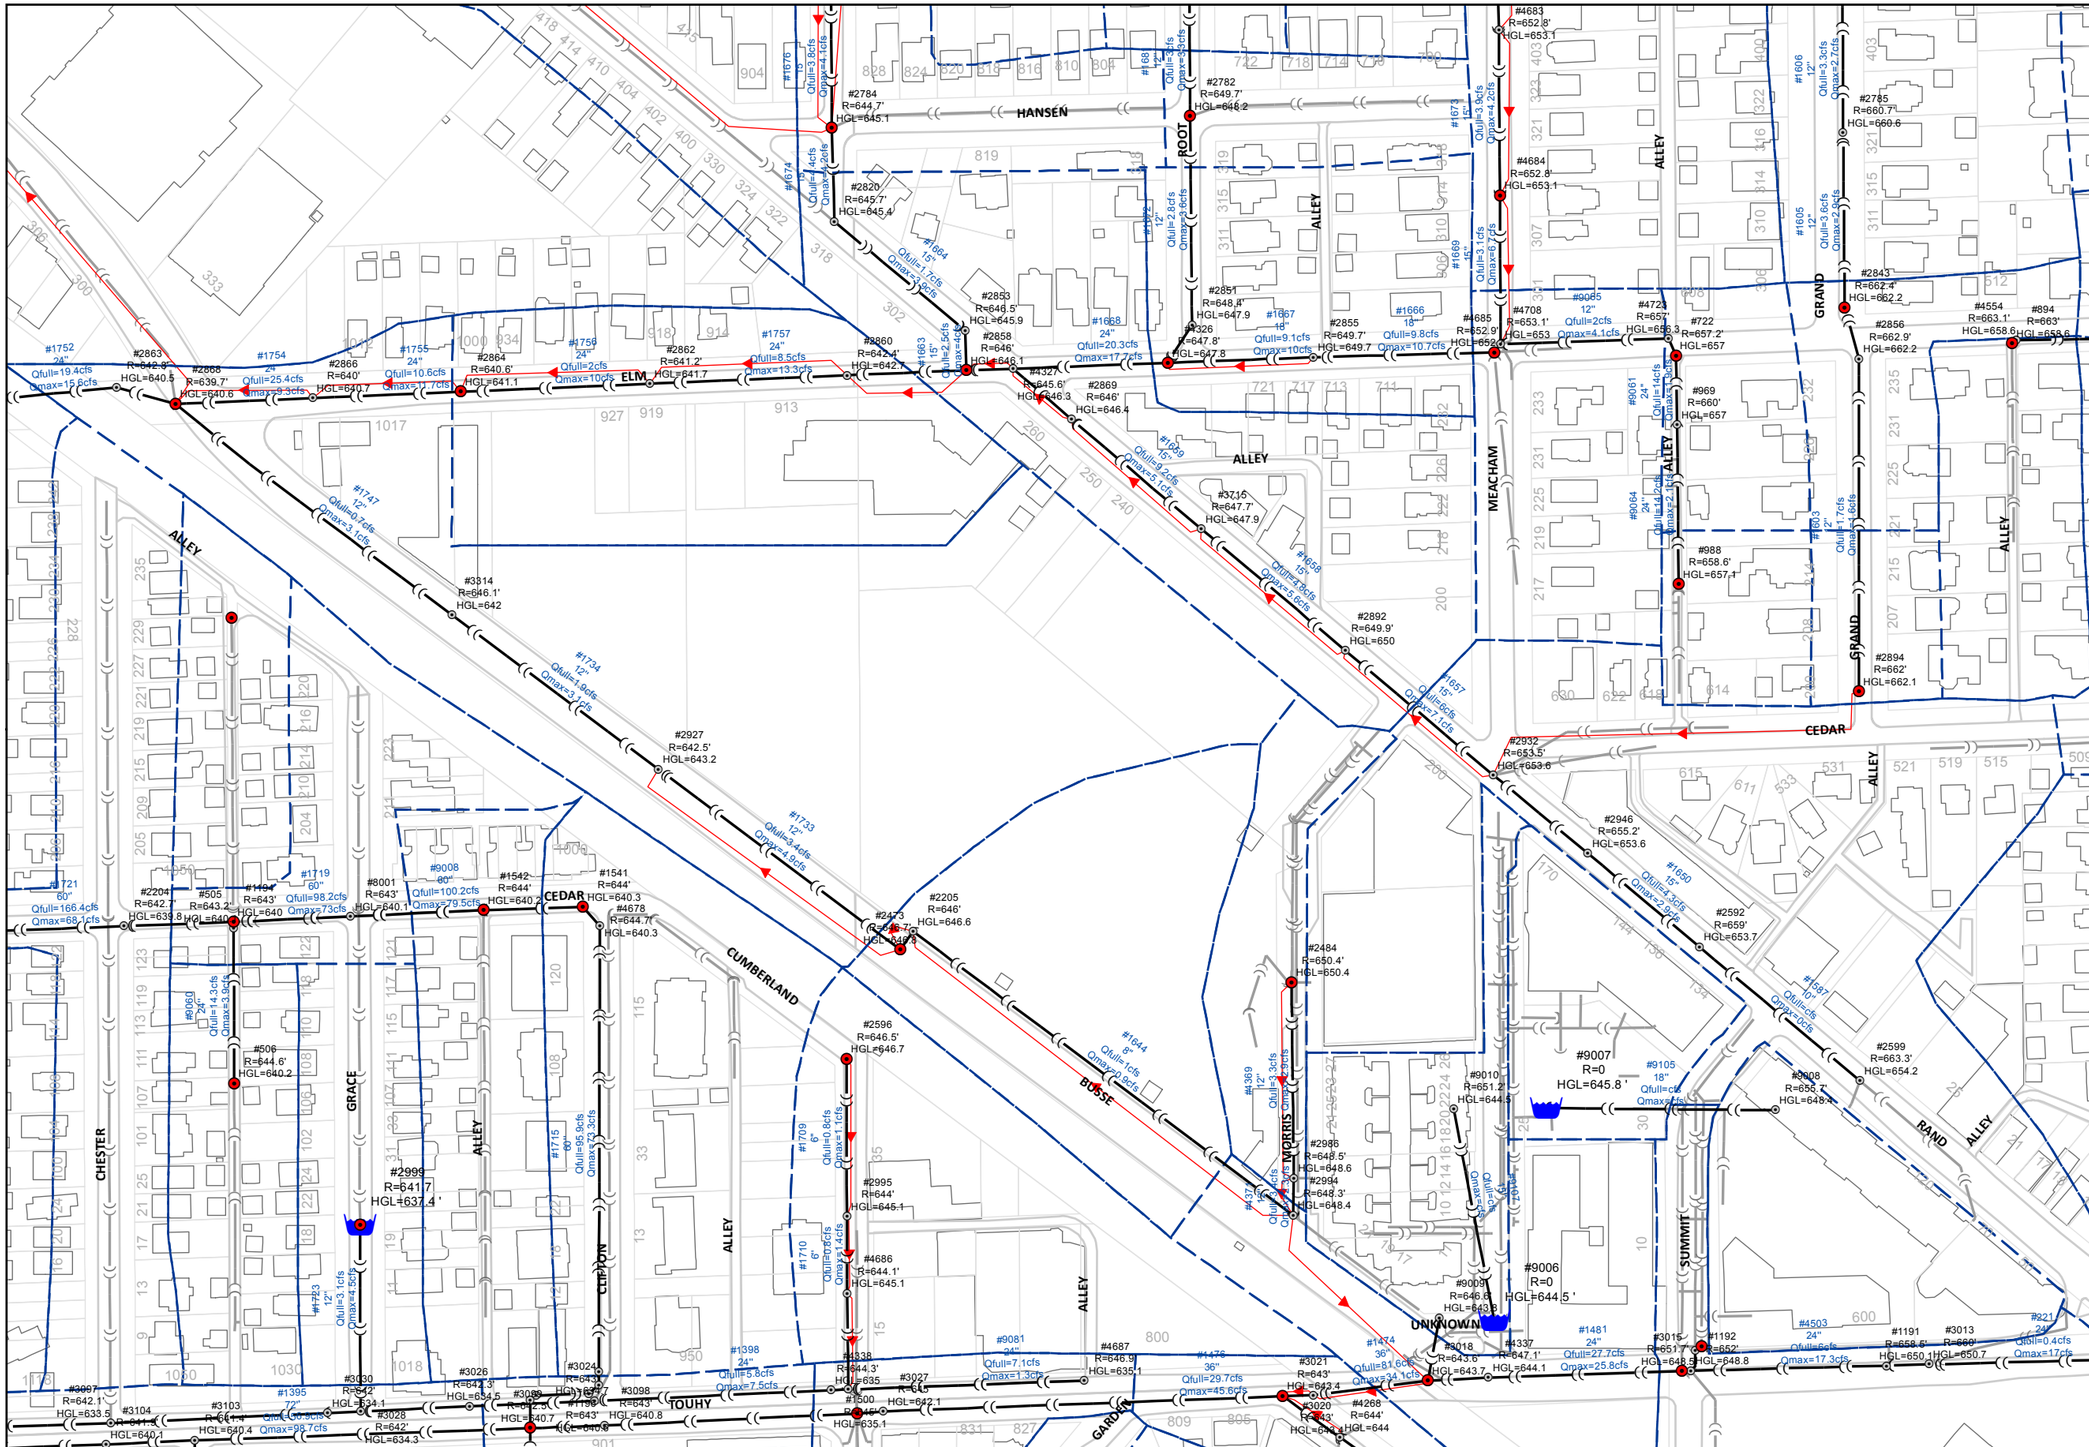

0 100 200 400
Feet
1 inch = 200 feet

Legend

- Drainage Receiving Node
- Junction
- Overland Flow
- Existing Sewer (modeled)
- Modeled Storage Area
- Subbasin Boundary
- Existing Sewer (not modeled)
- Park Ridge Boundary

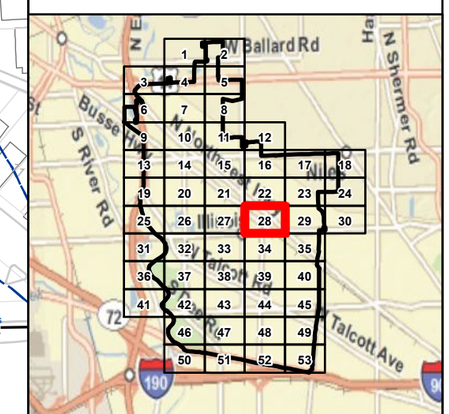

CHRISTOPHER B. BURKE ENGINEERING LTD.
9575 West Higgins Road, Suite 600
Rosemont, Illinois 60018
(847) 823-0500

CLIENT:

CITY OF PARK RIDGE

NO.	DATE	NATURE OF REVISION	CHKD.

DSGN.	
DWN:	
CHKD.	
SCALE:	1:2,400
MODEL:	ArcGIS 10
PLOT DATE	7/14/2011
FILE NAME	Sewer Capacity Atlas
PATH	N:\Park Ridge\100197\Water\Exhibits\Sewer Capacity Atlas.mxd

TITLE:

SEWER CAPACITY ATLAS
10-YR STORM

PROJ. NO. 100197
DATE:
SHEET 28 OF 53
DRAWING NO.

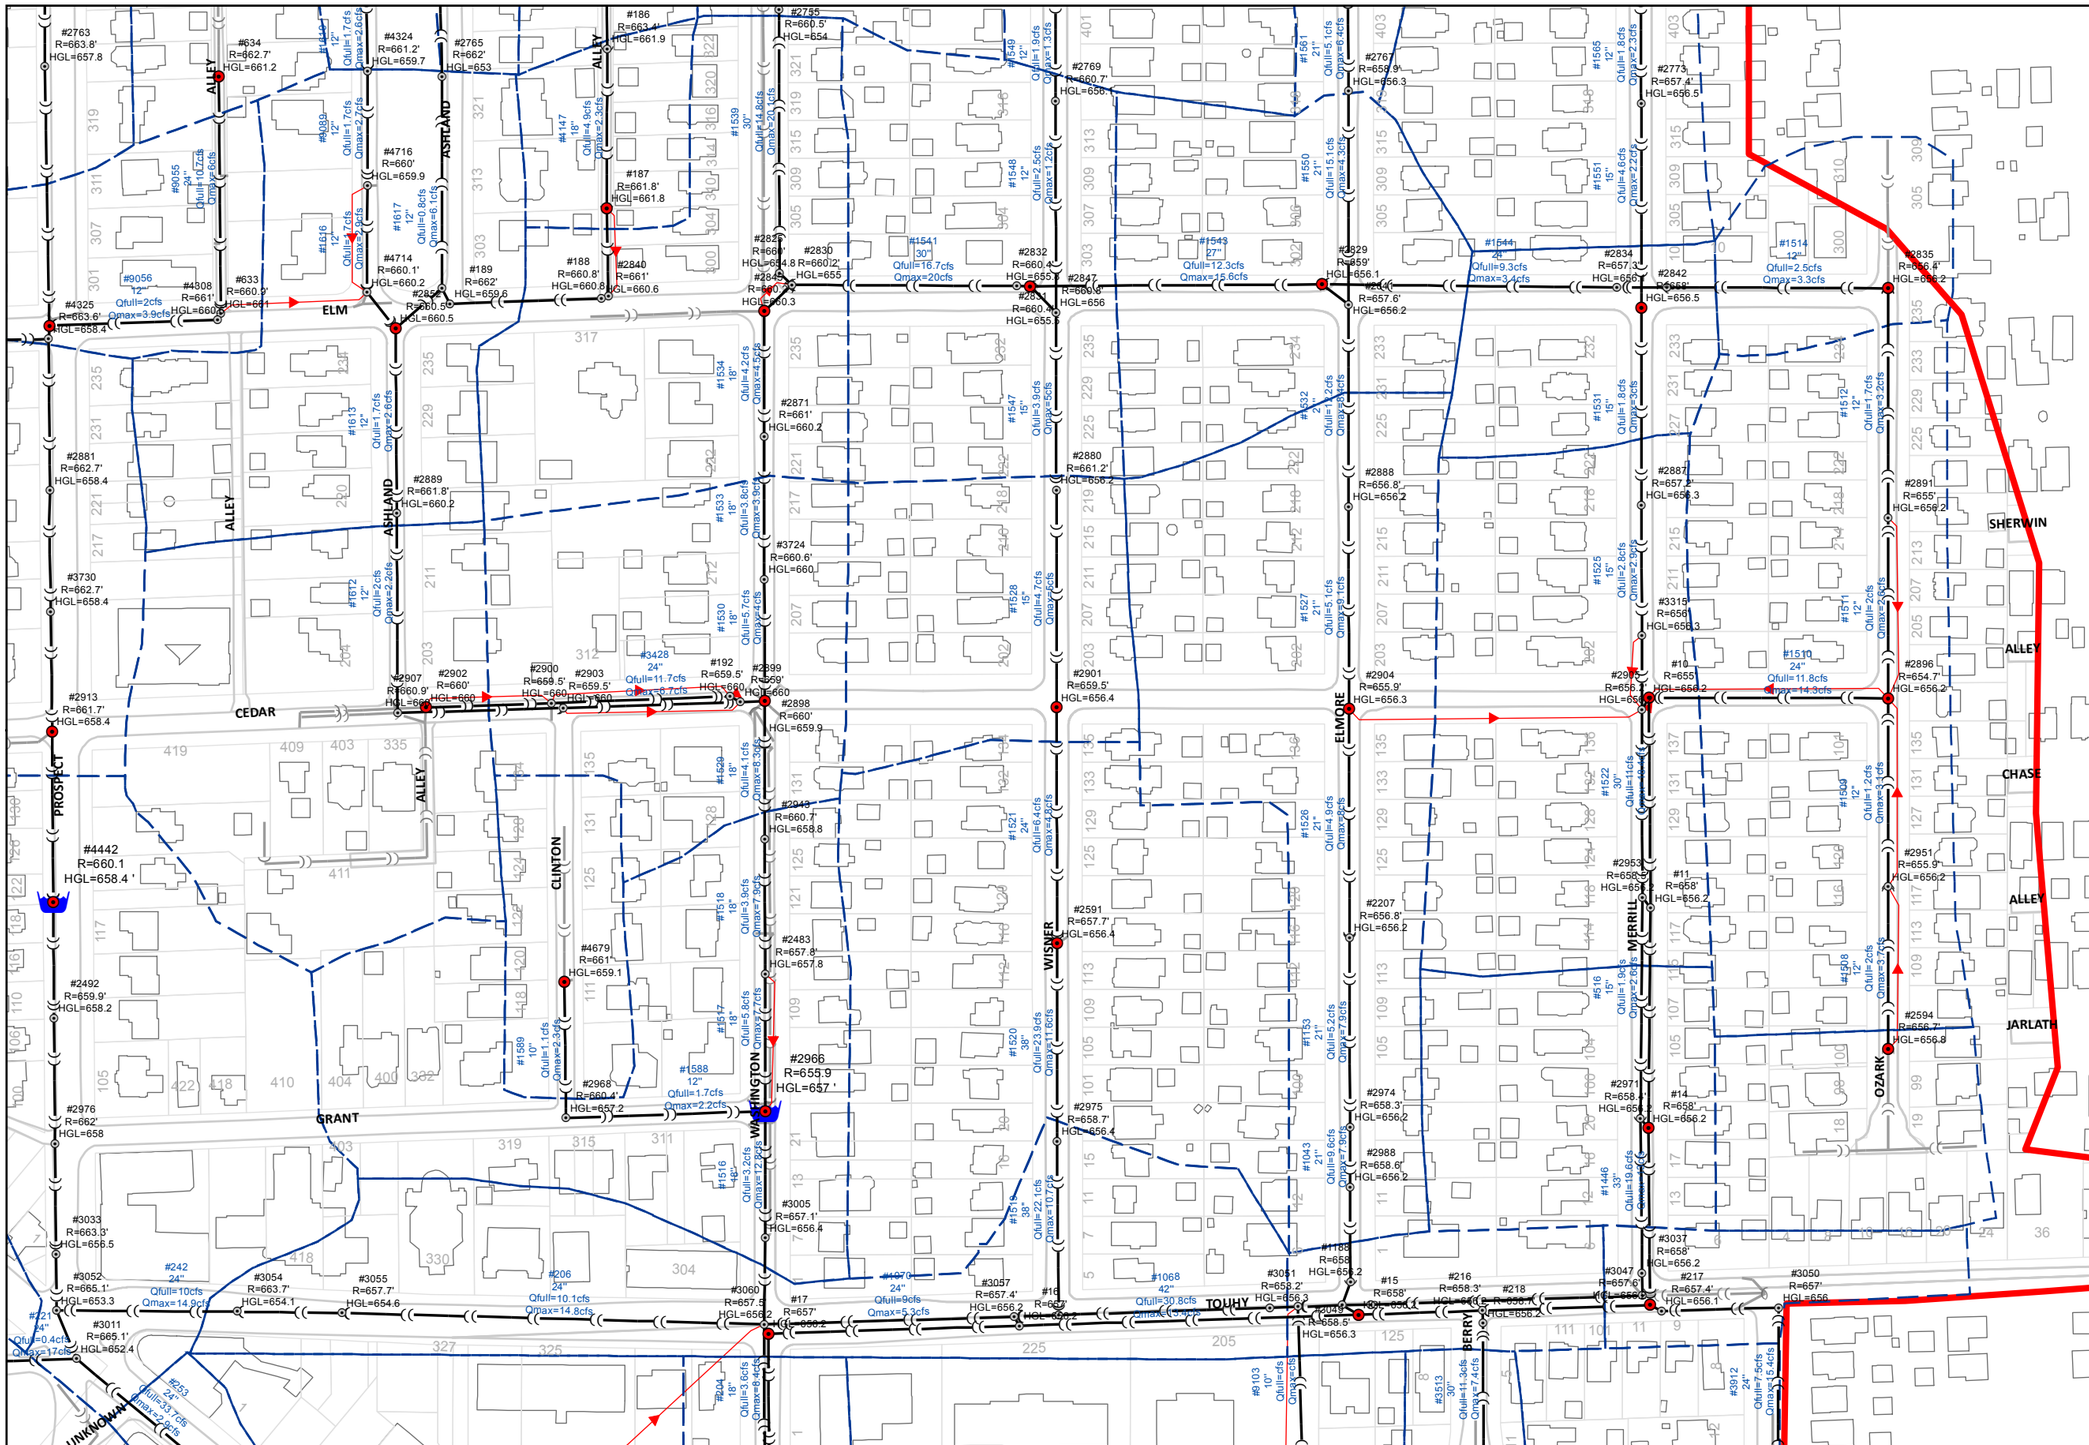

0 100 200 400
Feet
1 inch = 200 feet

Legend

- Drainage Receiving Node
- Junction
- Overland Flow
- Existing Sewer (modeled)
- Modeled Storage Area
- Subbasin Boundary
- Existing Sewer (not modeled)
- Park Ridge Boundary

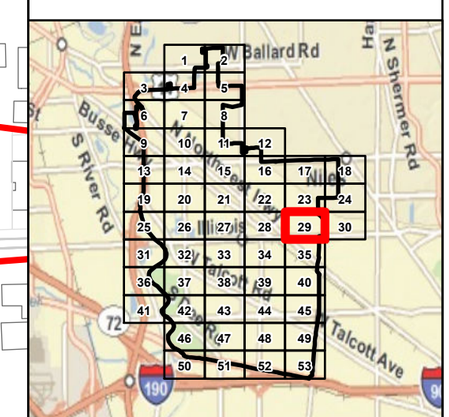

CHRISTOPHER B. BURKE ENGINEERING LTD.
9575 West Higgins Road, Suite 600
Rosemont, Illinois 60018
(847) 823-0500

CLIENT:

CITY OF PARK RIDGE

NO.	DATE	NATURE OF REVISION	CHKD.

DSGN.	
DWN:	
CHKD.	
SCALE:	1:2,400
MODEL:	ArcGIS 10
PLOT DATE	7/14/2011
FILE NAME	Sewer Capacity Atlas
PATH	N:\Park Ridge\100197\Water\Exhibits\Sewer Capacity Atlas.mxd

TITLE:

SEWER CAPACITY ATLAS
10-YR STORM

PROJ. NO. 100197
DATE:
SHEET 29 OF 53
DRAWING NO.

0 100 200 400
Feet
1 inch = 200 feet

Legend

- Drainage Receiving Node
- Junction
- Overland Flow
- Existing Sewer (modeled)
- Modeled Storage Area
- Subbasin Boundary
- Existing Sewer (not modeled)
- Park Ridge Boundary

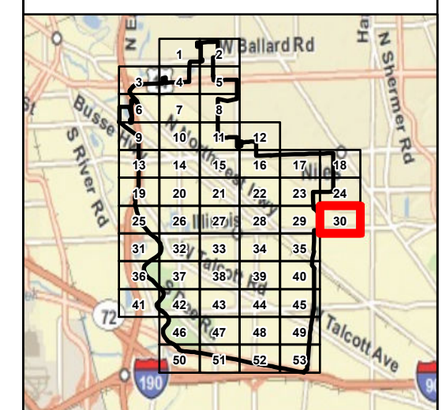

CHRISTOPHER B. BURKE ENGINEERING LTD.
9575 West Higgins Road, Suite 600
Rosemont, Illinois 60018
(847) 823-0500

CLIENT:

CITY OF PARK RIDGE

NO.	DATE	NATURE OF REVISION	CHKD.

DSGN.	
DWN:	
CHKD.	
SCALE:	1:2,400
MODEL:	ArcGIS 10
PLOT DATE	7/14/2011
FILE NAME	Sewer Capacity Atlas
PATH	N:\Park Ridge\100197\Water\Exhibits\Sewer Capacity Atlas.mxd

TITLE:

SEWER CAPACITY ATLAS
10-YR STORM

PROJ. NO. 100197
DATE:
SHEET 30 OF 53
DRAWING NO.

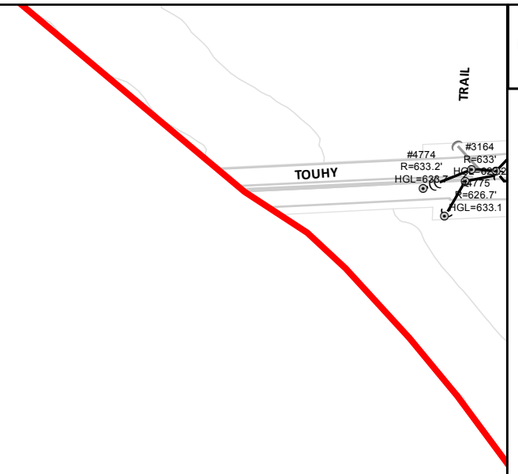

0 100 200 400
Feet
1 inch = 200 feet

Legend

- Drainage Receiving Node
- Junction
- Overland Flow
- Existing Sewer (modeled)
- Modeled Storage Area
- Subbasin Boundary
- Existing Sewer (not modeled)
- Park Ridge Boundary

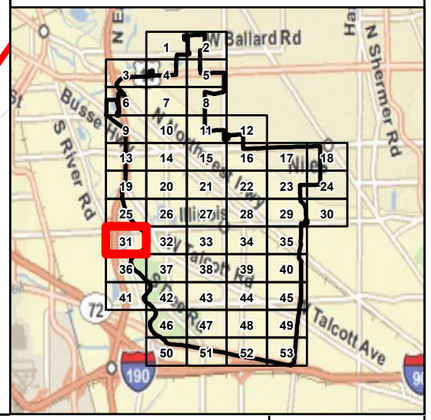

CHRISTOPHER B. BURKE ENGINEERING LTD.
9575 West Higgins Road, Suite 600
Rosemont, Illinois 60018
(847) 823-0500

CLIENT:

CITY OF PARK RIDGE

NO.	DATE	NATURE OF REVISION	CHKD.

DSGN.	
DWN:	
CHKD.	
SCALE:	1:2,400
MODEL:	ArcGIS 10
PLOT DATE	7/14/2011
FILE NAME	Sewer Capacity Atlas
PATH	N:\Park Ridge\100197\Water\Exhibits\Sewer Capacity Atlas.mxd

TITLE:

SEWER CAPACITY ATLAS
10-YR STORM

PROJ. NO. 100197
DATE:
SHEET 31 OF 53
DRAWING NO.

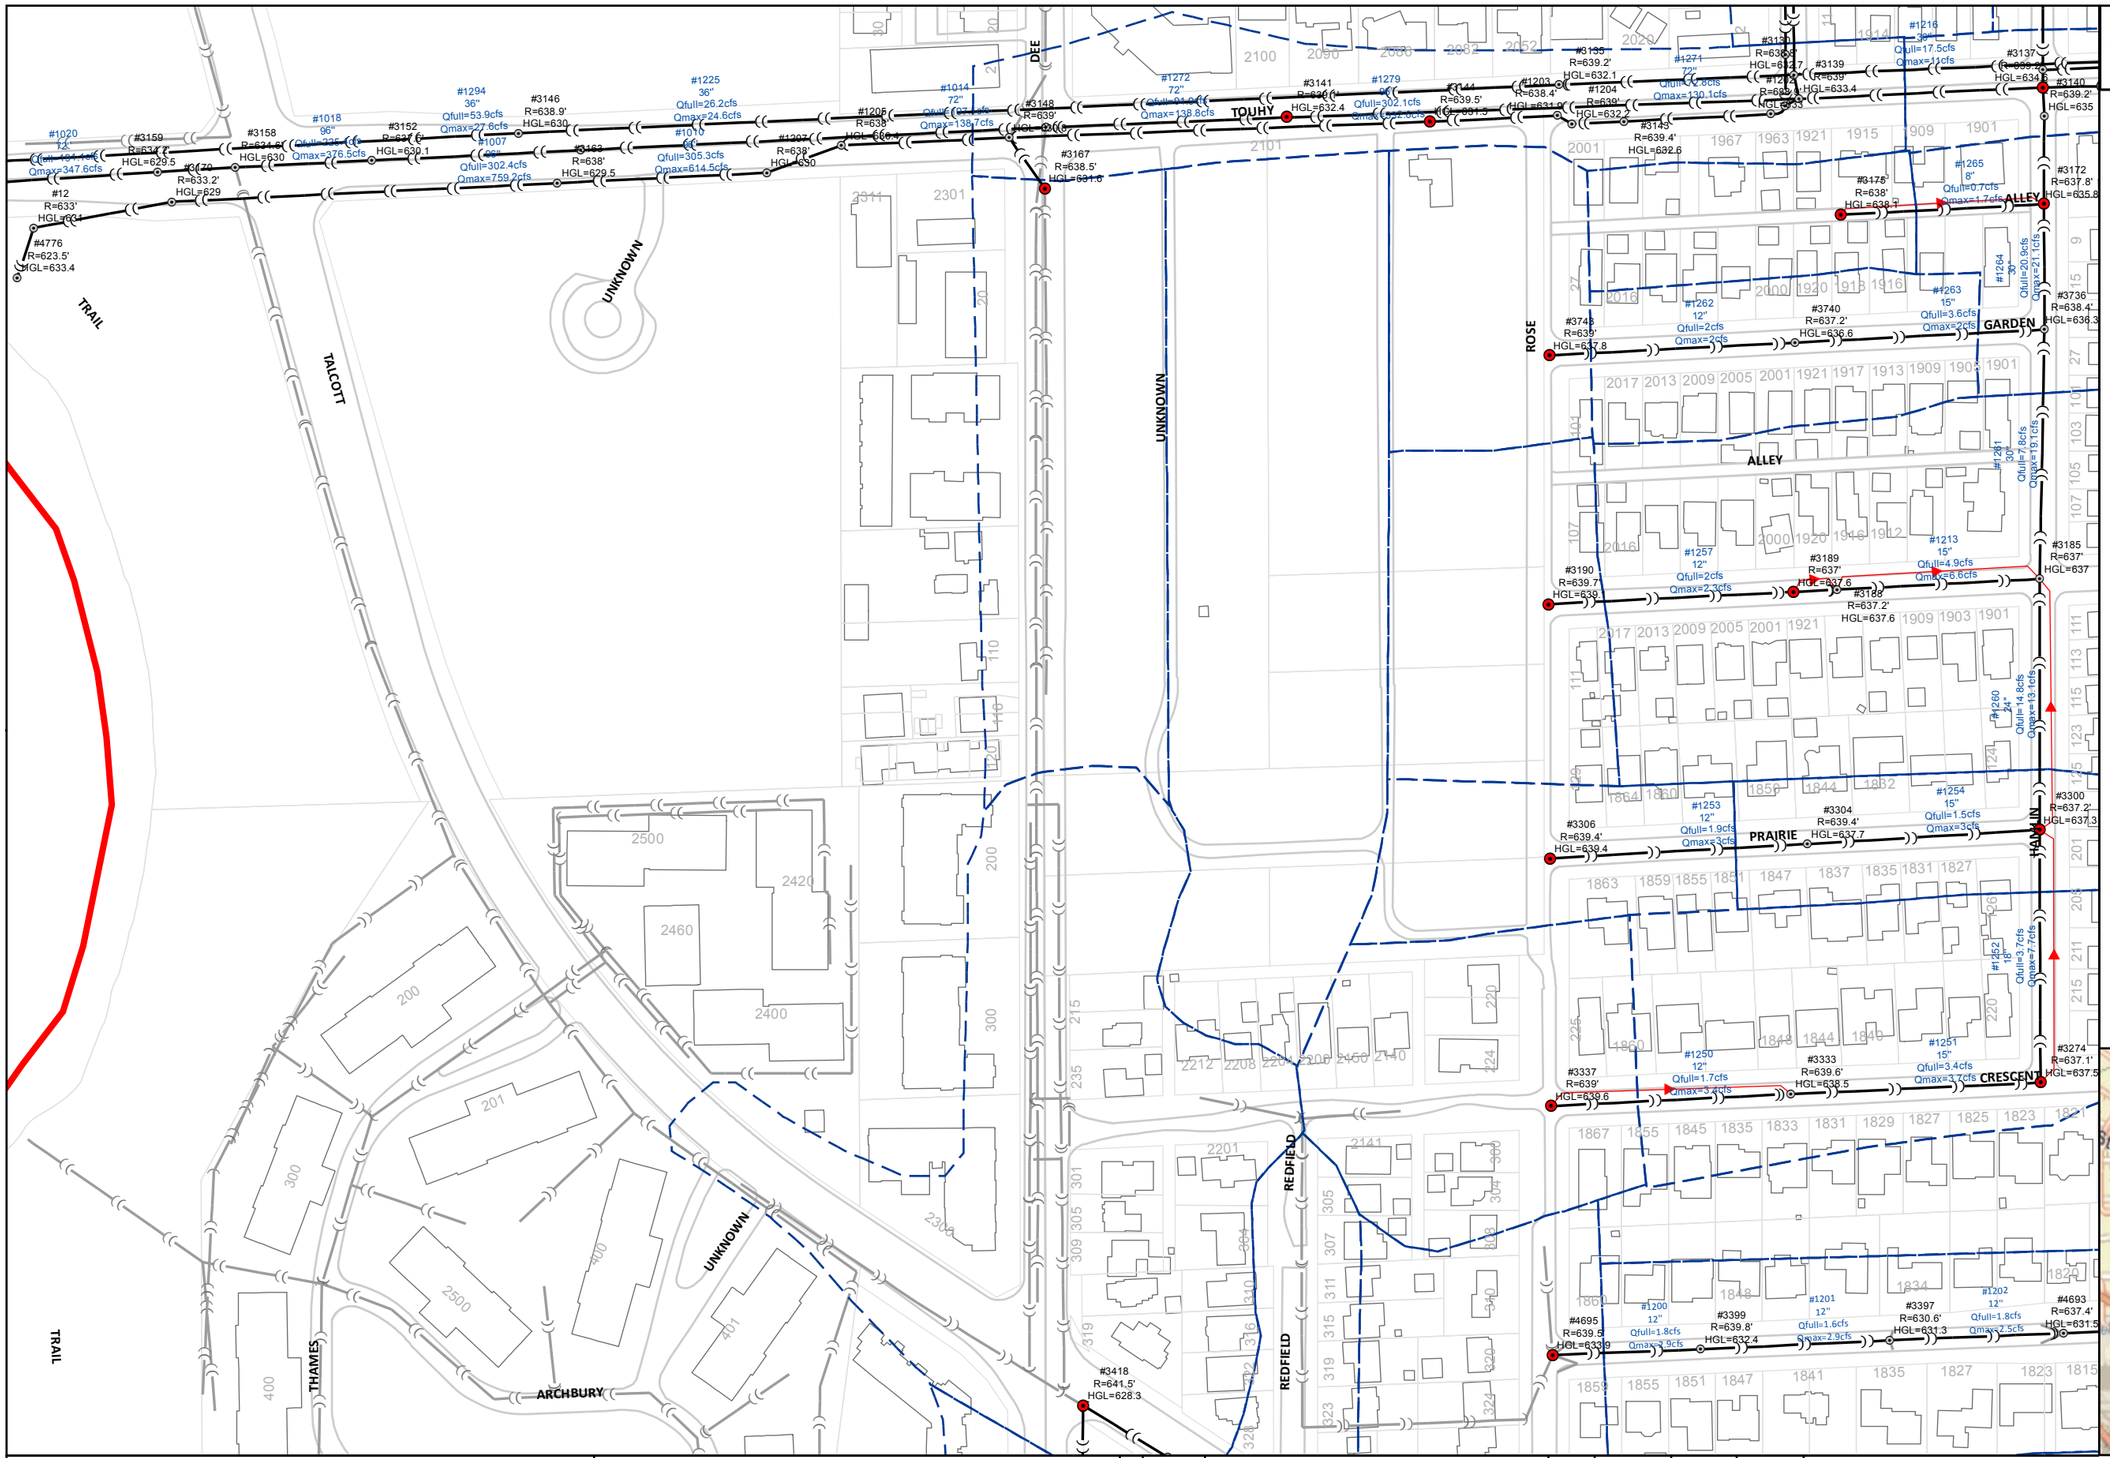

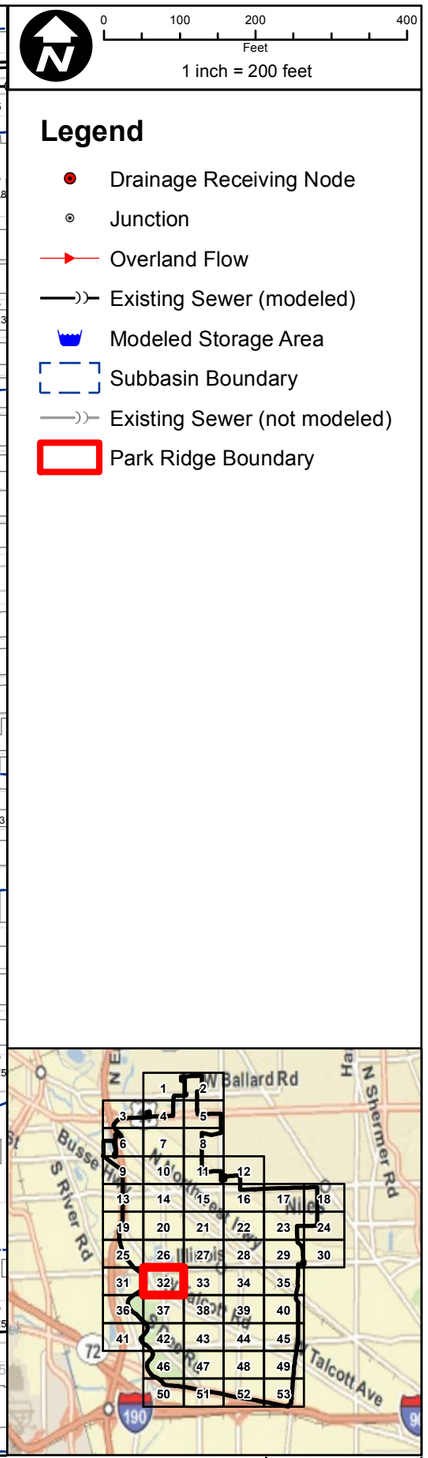

CHRISTOPHER B. BURKE ENGINEERING LTD.
9575 West Higgins Road, Suite 600
Rosemont, Illinois 60018
(847) 823-0500

CLIENT:

CITY OF PARK RIDGE

NO.	DATE	NATURE OF REVISION	CHKD.

DSGN.	
DWN:	
CHKD.	
SCALE:	1:2,400
MODEL:	ArcGIS 10
PLOT DATE	7/14/2011
FILE NAME	Sewer Capacity Atlas
PATH	N:\Park Ridge\100197\Water\Exhibits\Sewer Capacity Atlas.mxd

TITLE:

SEWER CAPACITY ATLAS
10-YR STORM

PROJ. NO. 100197
DATE:
SHEET 32 OF 53
DRAWING NO.

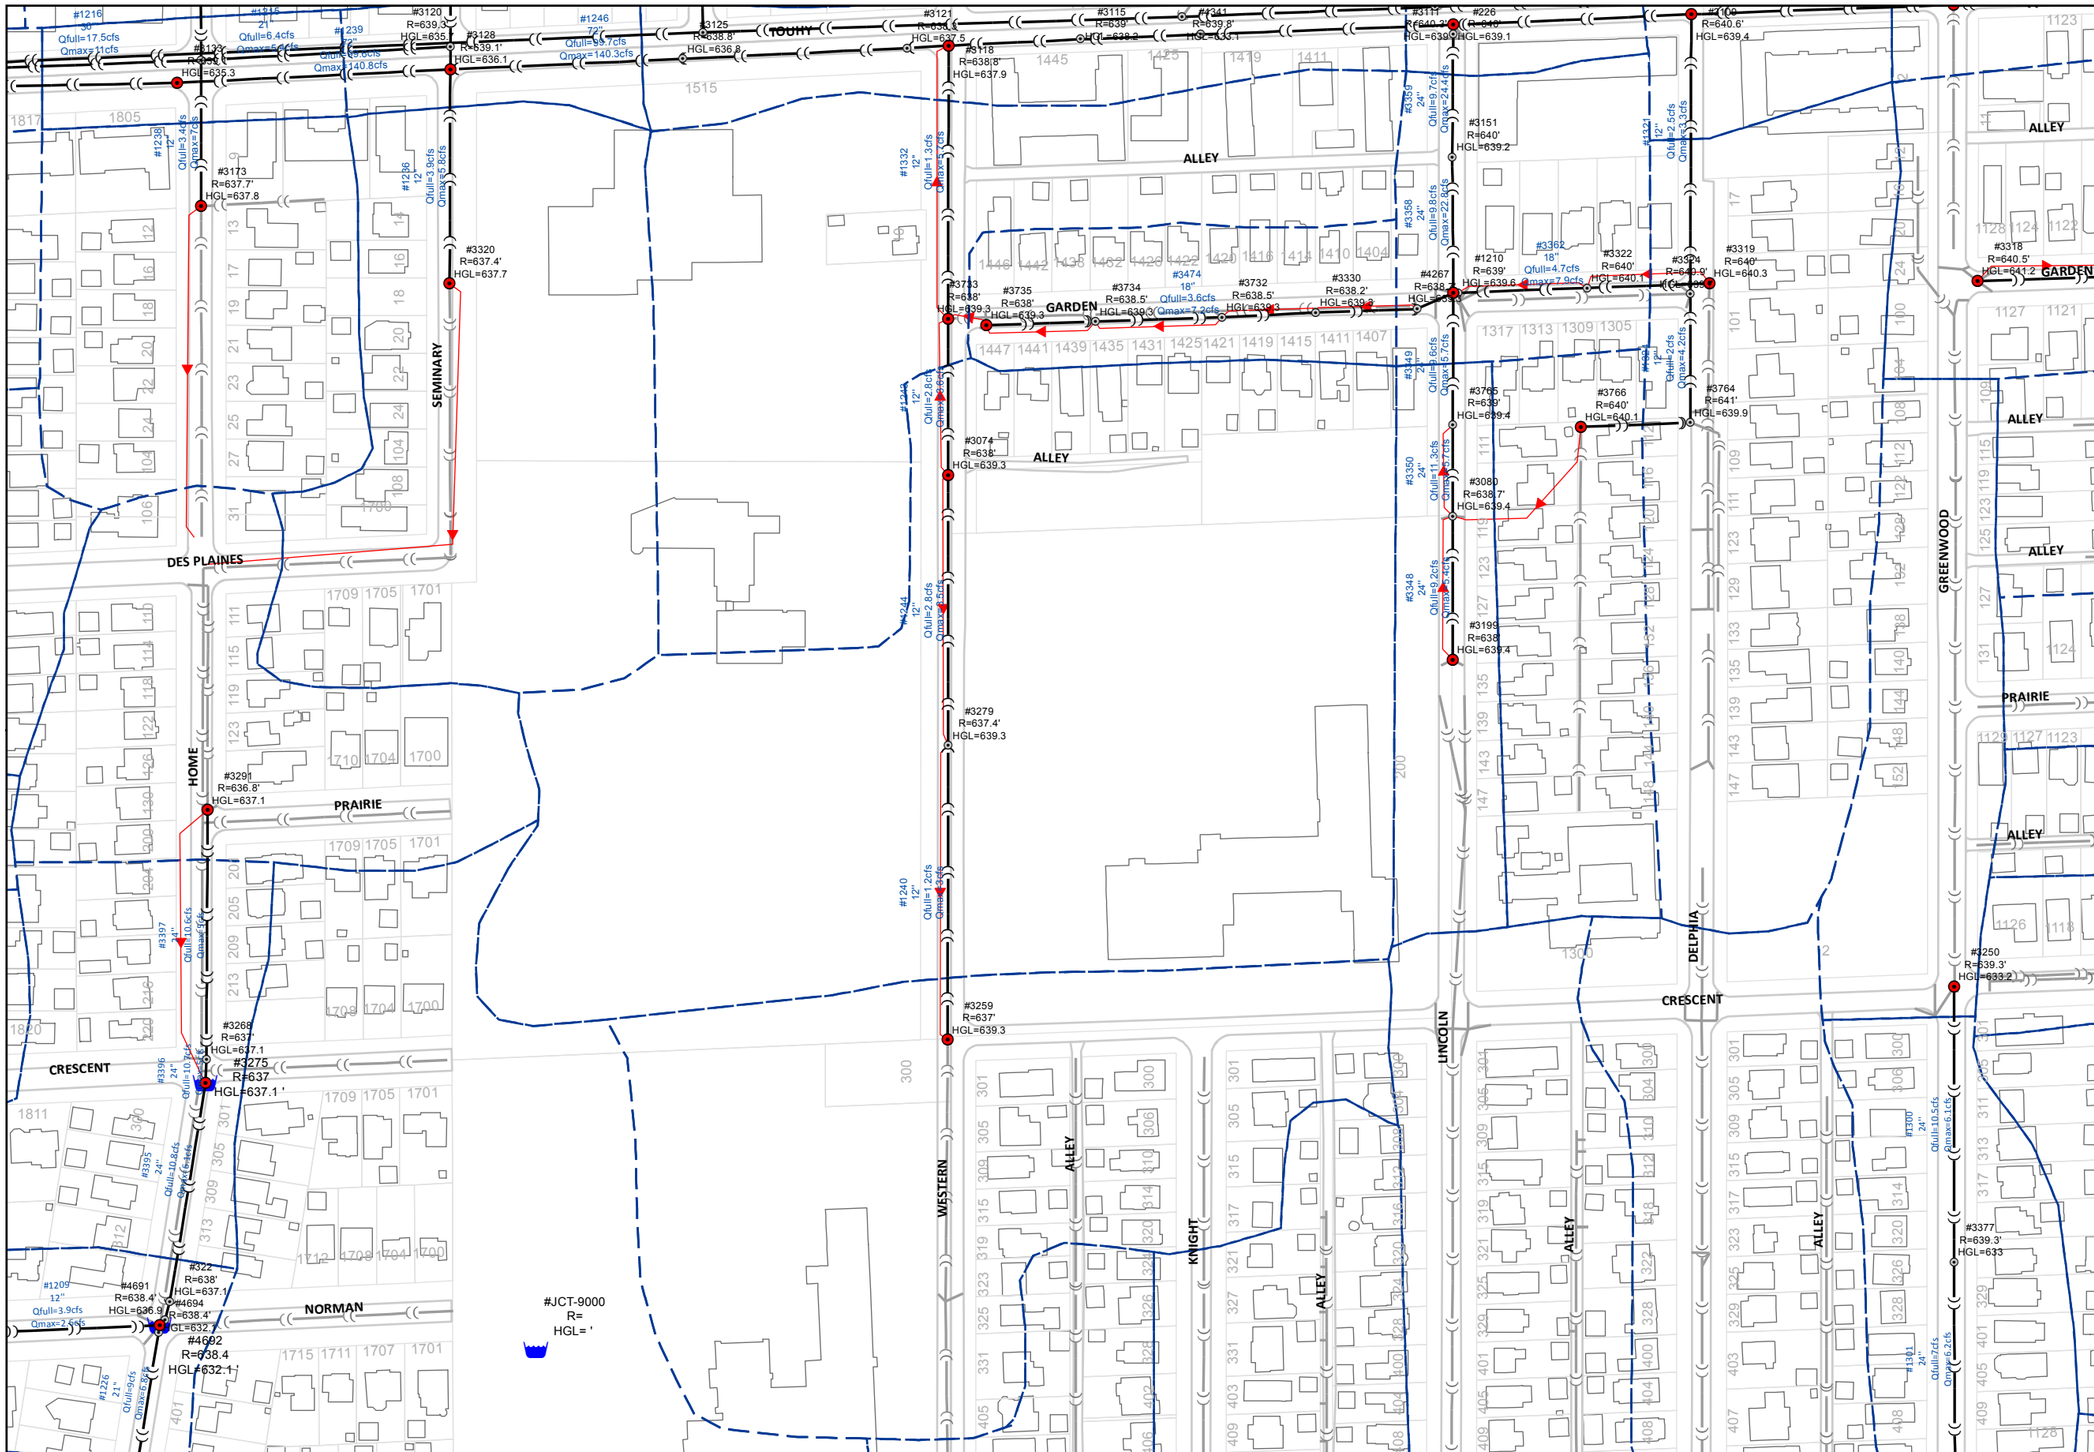

0 100 200 400
Feet
1 inch = 200 feet

Legend

- Drainage Receiving Node
- Junction
- Overland Flow
- Existing Sewer (modeled)
- Modeled Storage Area
- Subbasin Boundary
- Existing Sewer (not modeled)
- Park Ridge Boundary

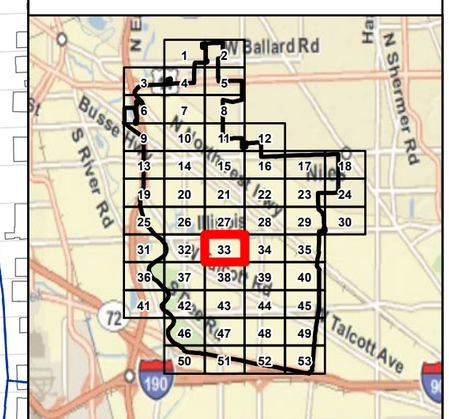

CHRISTOPHER B. BURKE ENGINEERING LTD.
9575 West Higgins Road, Suite 600
Rosemont, Illinois 60018
(847) 823-0500

CLIENT:

CITY OF PARK RIDGE

NO.	DATE	NATURE OF REVISION	CHKD.

DSGN.	
DWN.	
CHKD.	
SCALE:	1:2,400
MODEL:	ArcGIS 10
PLOT DATE	7/14/2011
FILE NAME	Sewer Capacity Atlas
PATH	N:\Park Ridge\100197\Water\Exhibits\Sewer Capacity Atlas.mxd

TITLE:

SEWER CAPACITY ATLAS
10-YR STORM

PROJ. NO. 100197
DATE:
SHEET 33 OF 53
DRAWING NO.

0 100 200 400
Feet
1 inch = 200 feet

Legend

- Drainage Receiving Node
- Junction
- Overland Flow
- Existing Sewer (modeled)
- Modeled Storage Area
- Subbasin Boundary
- Existing Sewer (not modeled)
- Park Ridge Boundary

CHRISTOPHER B. BURKE ENGINEERING LTD.
9575 West Higgins Road, Suite 600
Rosemont, Illinois 60018
(847) 823-0500

CLIENT:

CITY OF PARK RIDGE

NO.	DATE	NATURE OF REVISION	CHKD.

DSGN.	
DWN:	
CHKD.	
SCALE:	1:2,400
MODEL:	ArcGIS 10
PLOT DATE	7/14/2011

FILE NAME	Sewer Capacity Atlas
PATH	N:\Park Ridge\100197\Water\Exhibits\Sewer Capacity Atlas.mxd

TITLE:

SEWER CAPACITY ATLAS
10-YR STORM

PROJ. NO. 100197
DATE:
SHEET 34 OF 53
DRAWING NO.

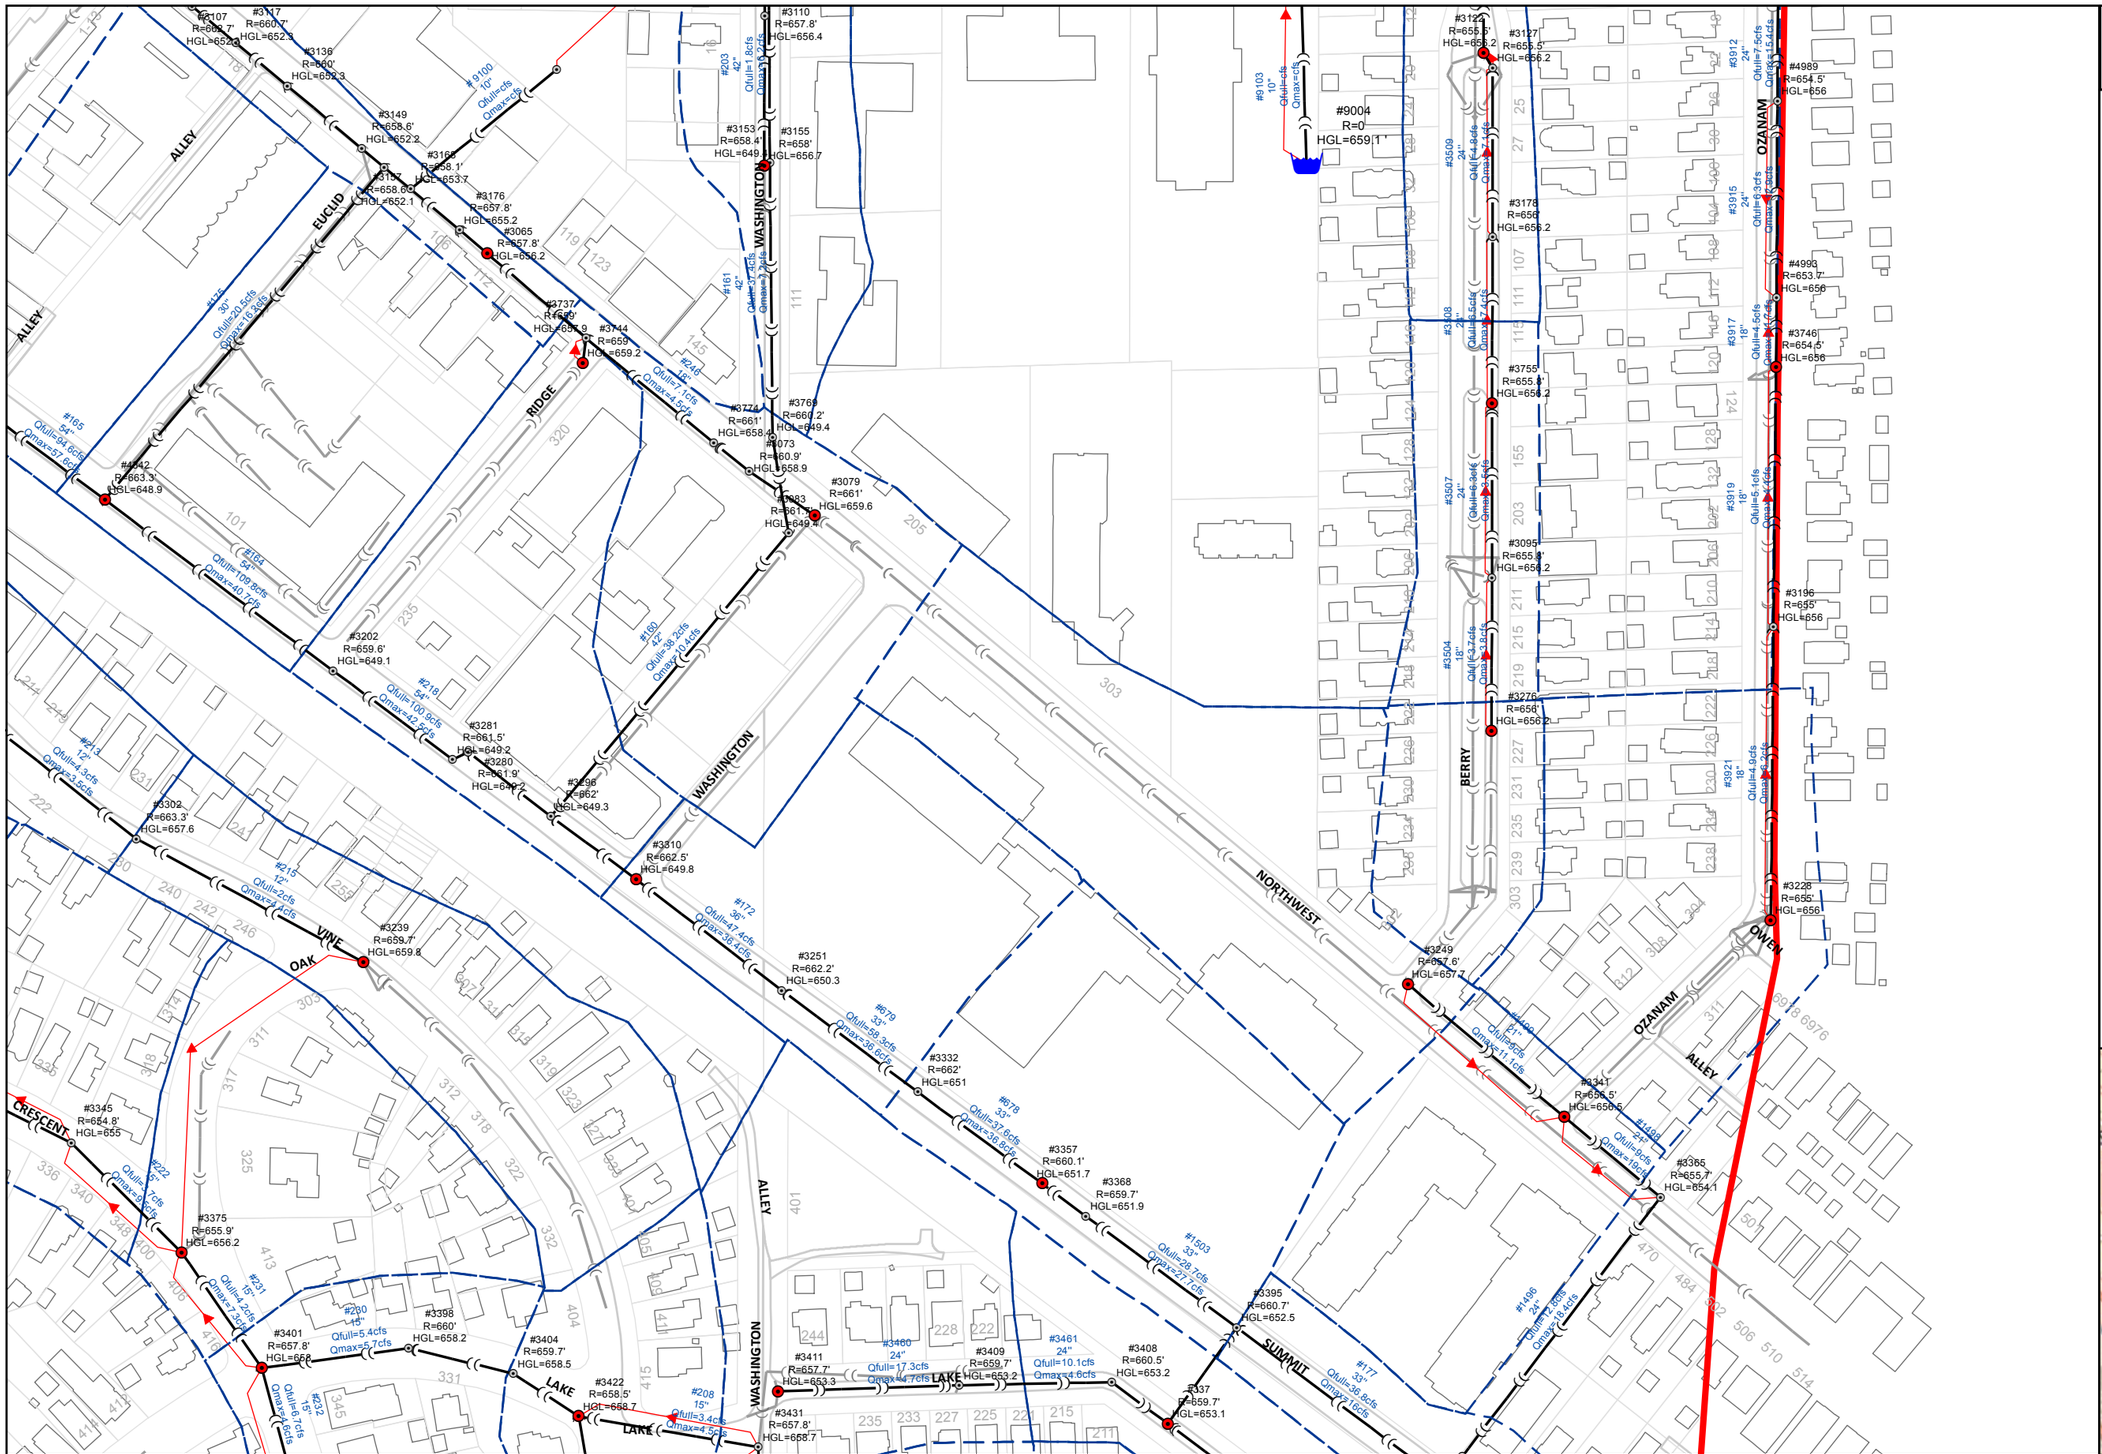

0 100 200 400
Feet
1 inch = 200 feet

Legend

- Drainage Receiving Node
- Junction
- Overland Flow
- Existing Sewer (modeled)
- Modeled Storage Area
- Subbasin Boundary
- Existing Sewer (not modeled)
- Park Ridge Boundary

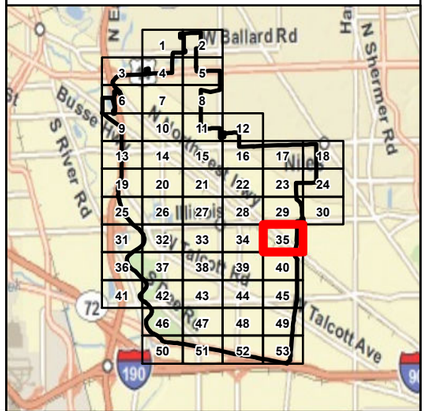

CHRISTOPHER B. BURKE ENGINEERING LTD.
9575 West Higgins Road, Suite 600
Rosemont, Illinois 60018
(847) 823-0500

CLIENT:

CITY OF PARK RIDGE

NO.	DATE	NATURE OF REVISION	CHKD.

DSGN.	
DWN:	
CHKD.	
SCALE:	1:2,400
MODEL:	ArcGIS 10
PLOT DATE	7/14/2011

FILE NAME	Sewer Capacity Atlas
PATH	N:\Park Ridge\100197\Water\Exhibits\Sewer Capacity Atlas.mxd

TITLE:

SEWER CAPACITY ATLAS
10-YR STORM

PROJ. NO. 100197
DATE:
SHEET 35 OF 53
DRAWING NO.

0 100 200 400
Feet
1 inch = 200 feet

Legend

- Drainage Receiving Node
- Junction
- Overland Flow
- Existing Sewer (modeled)
- Modeled Storage Area
- Subbasin Boundary
- Existing Sewer (not modeled)
- Park Ridge Boundary

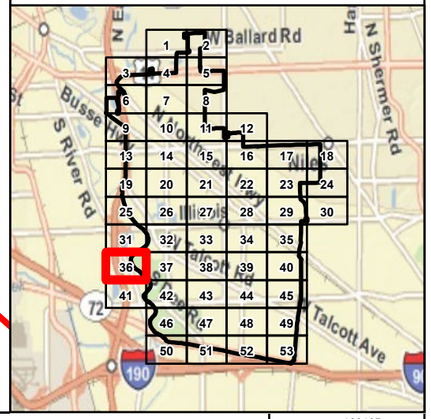

CHRISTOPHER B. BURKE ENGINEERING LTD.
9575 West Higgins Road, Suite 600
Rosemont, Illinois 60018
(847) 823-0500

CLIENT:

CITY OF PARK RIDGE

NO.	DATE	NATURE OF REVISION	CHKD.

FILE NAME	Sewer Capacity Atlas
PATH	N:\Park Ridge\100197\Water\Exhibits\Sewer Capacity Atlas.mxd

DSGN.	
DWN:	
CHKD.	
SCALE:	1:2,400
MODEL:	ArcGIS 10
PLOT DATE	7/14/2011

TITLE:

SEWER CAPACITY ATLAS
10-YR STORM

PROJ. NO. 100197
DATE:
SHEET 36 OF 53
DRAWING NO.

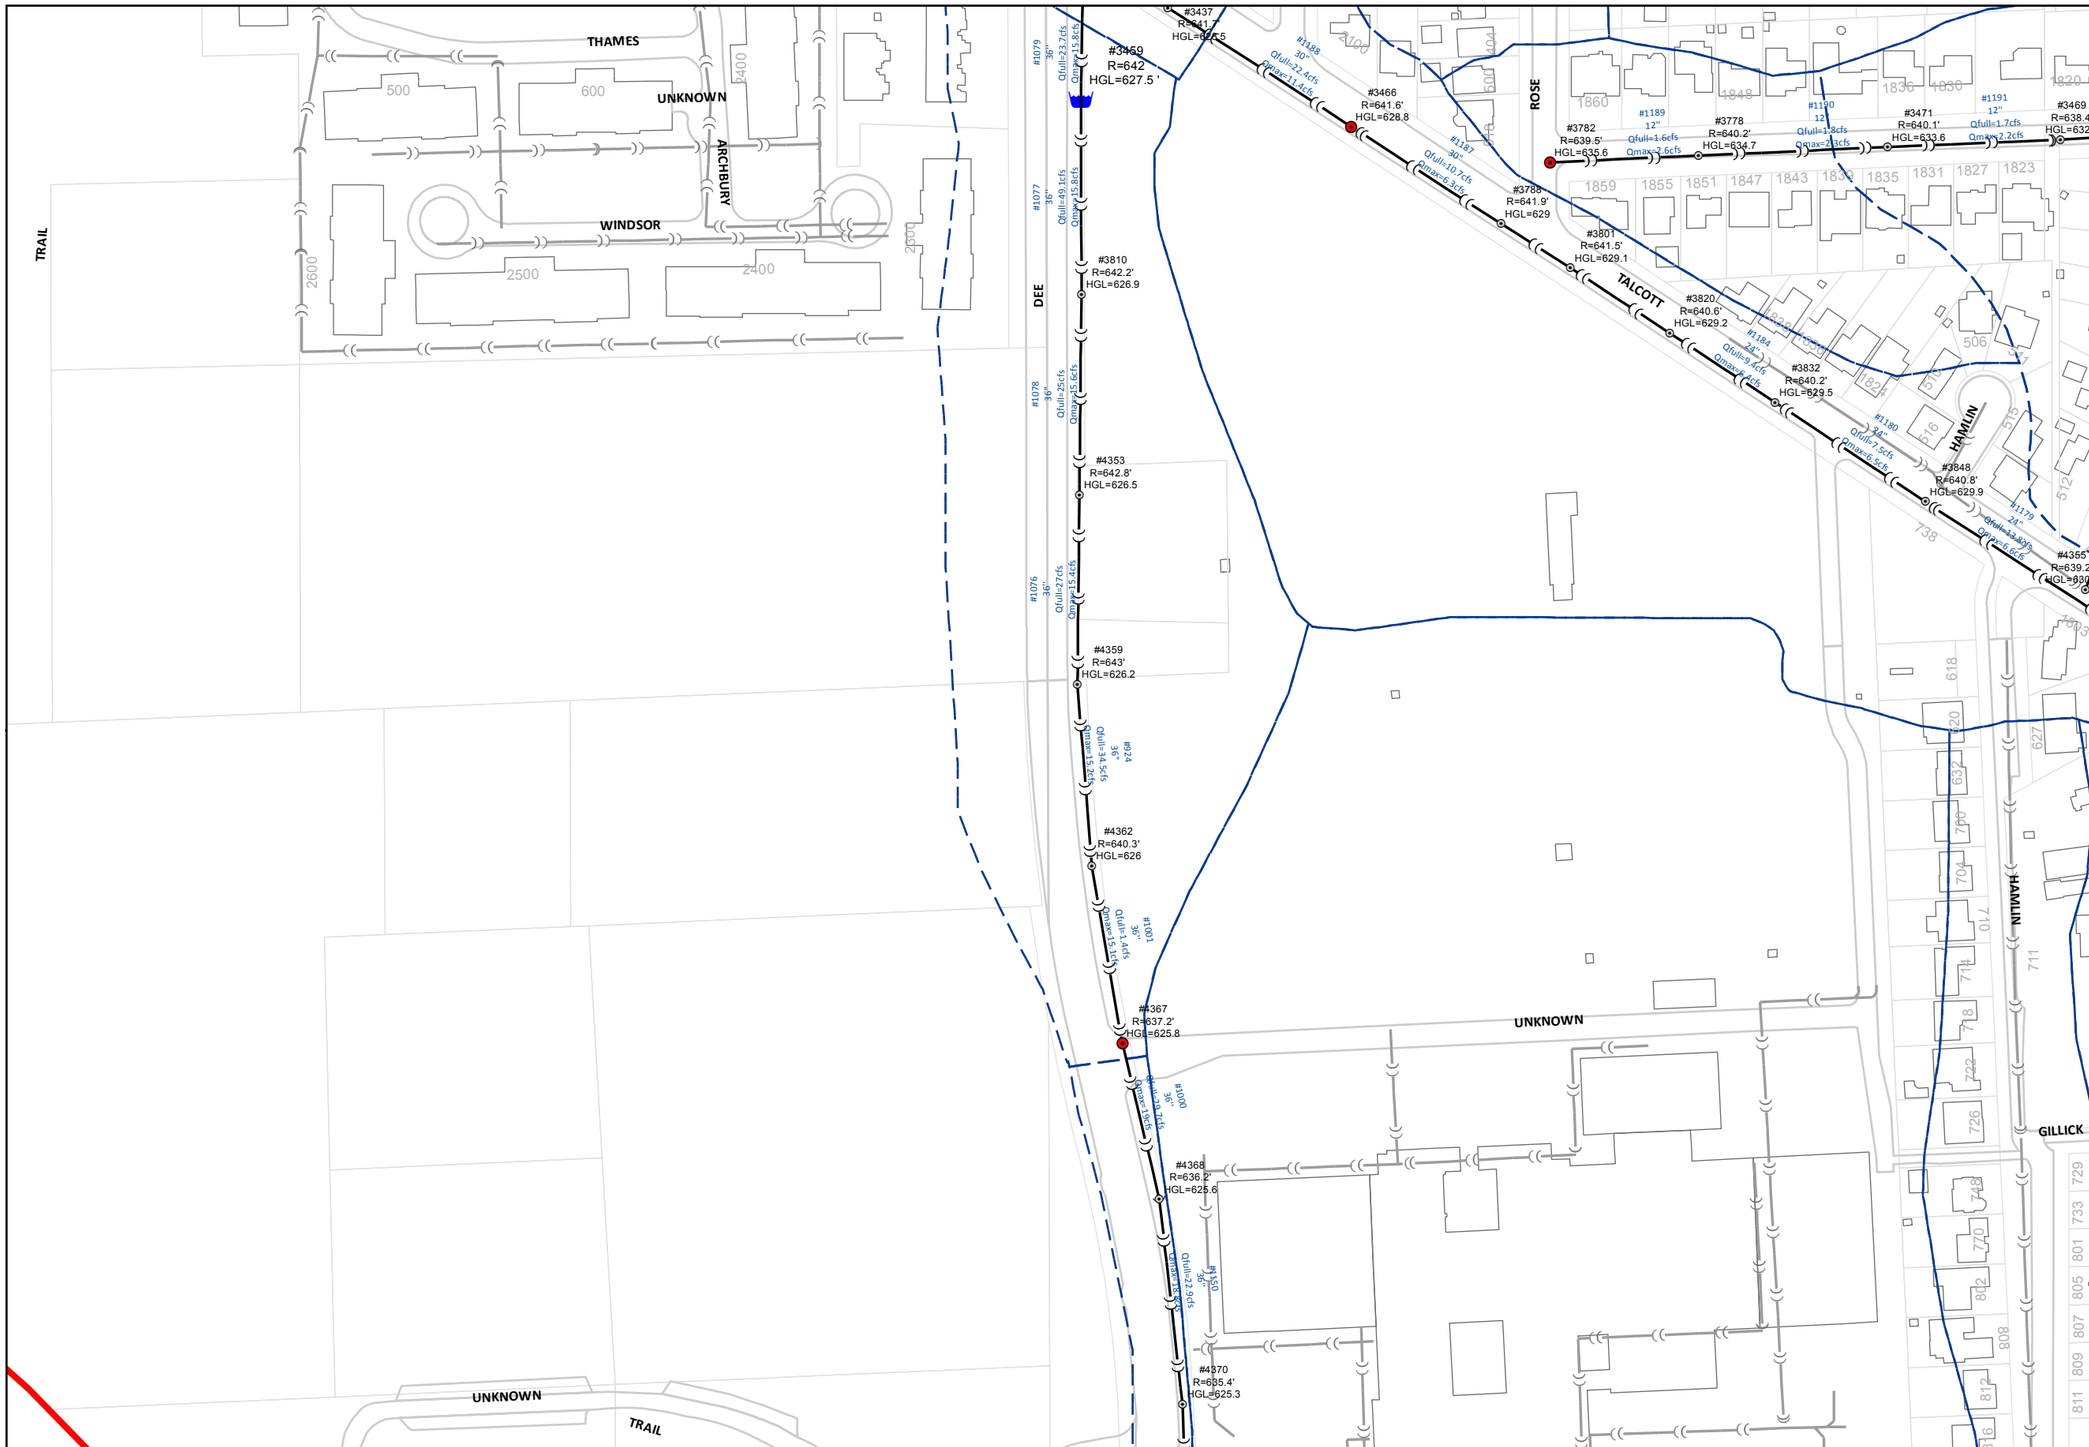

0 100 200 400
Feet
1 inch = 200 feet

Legend

- Drainage Receiving Node
- Junction
- Overland Flow
- Existing Sewer (modeled)
- Modeled Storage Area
- Subbasin Boundary
- Existing Sewer (not modeled)
- Park Ridge Boundary

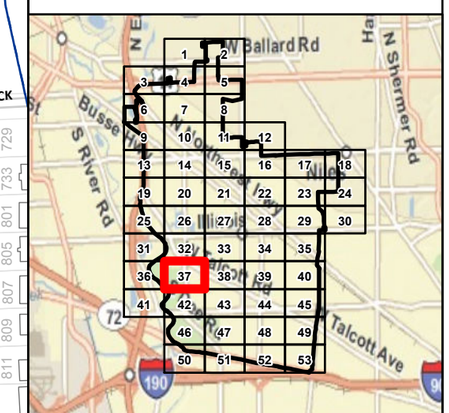

CHRISTOPHER B. BURKE ENGINEERING LTD.
9575 West Higgins Road, Suite 600
Rosemont, Illinois 60018
(847) 823-0500

CLIENT:

CITY OF PARK RIDGE

NO.	DATE	NATURE OF REVISION	CHKD.

DSGN.	
DWN:	
CHKD.	
SCALE:	1:2,400
MODEL:	ArcGIS 10
PLOT DATE	7/14/2011

FILE NAME: Sewer Capacity Atlas
PATH: N:\Park Ridge\100197\Water\Exhibits\Sewer Capacity Atlas.mxd

TITLE:

SEWER CAPACITY ATLAS
10-YR STORM

PROJ. NO. 100197
DATE:
SHEET 37 OF 53
DRAWING NO.

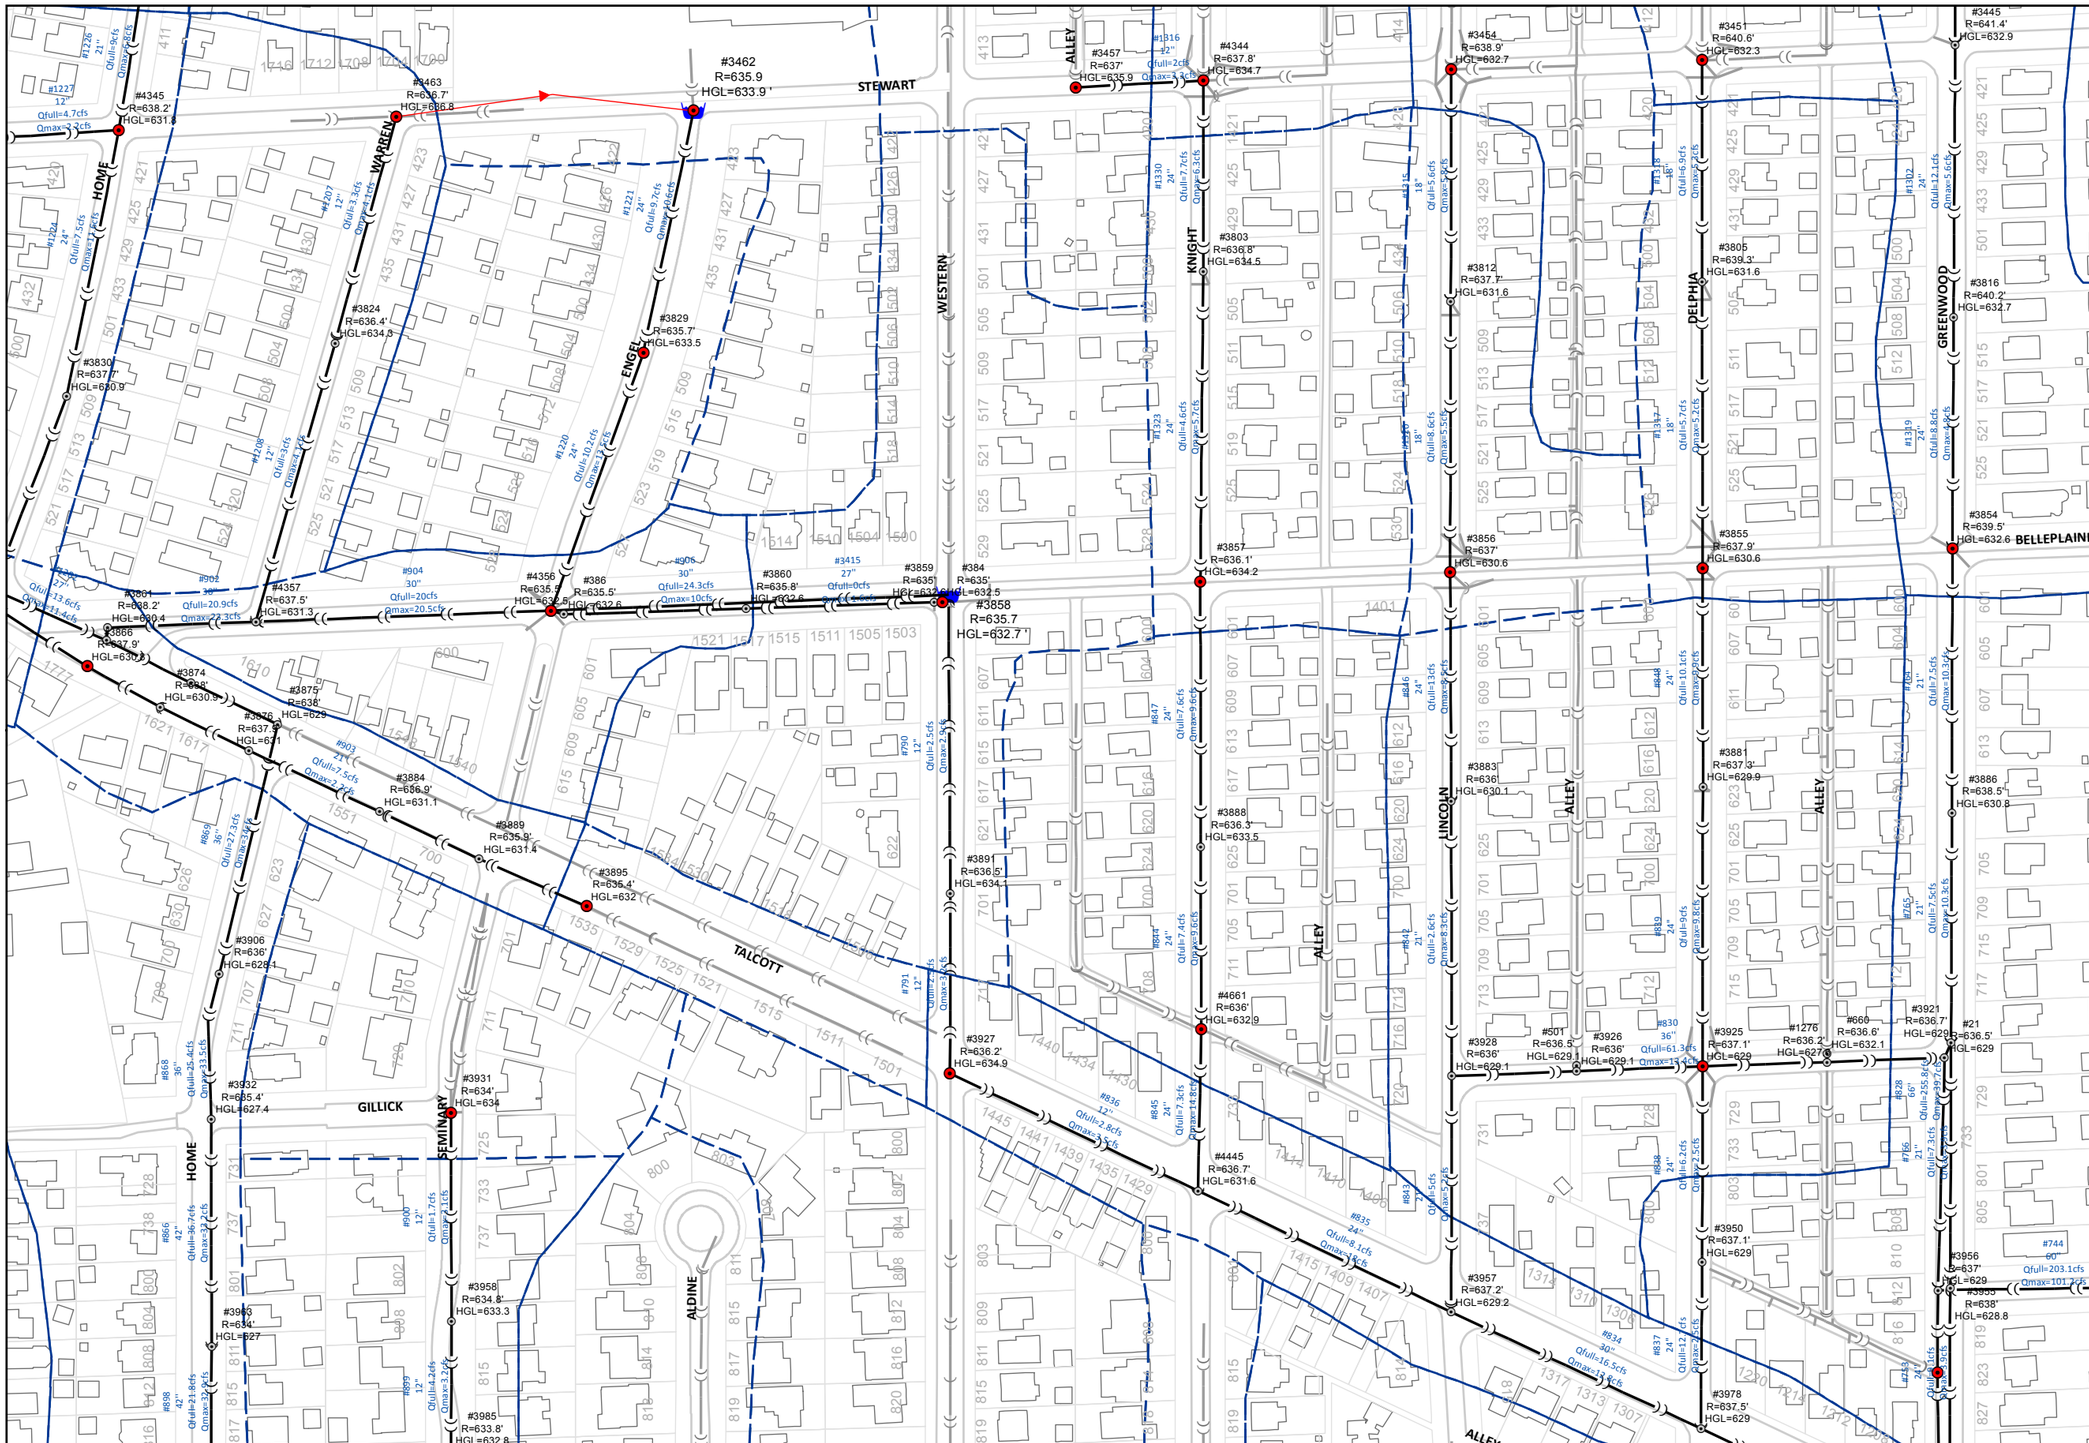

0 100 200 400
Feet
1 inch = 200 feet

Legend

- Drainage Receiving Node
- Junction
- Overland Flow
- Existing Sewer (modeled)
- Modeled Storage Area
- Subbasin Boundary
- Existing Sewer (not modeled)
- Park Ridge Boundary

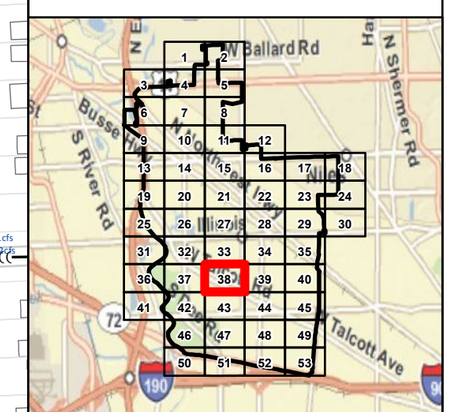

CHRISTOPHER B. BURKE ENGINEERING LTD.
9575 West Higgins Road, Suite 600
Rosemont, Illinois 60018
(847) 823-0500

CLIENT:

CITY OF PARK RIDGE

NO.	DATE	NATURE OF REVISION	CHKD.

DSGN.	
DWN:	
CHKD.	
SCALE:	1:2,400
MODEL:	ArcGIS 10
PLOT DATE	7/14/2011

FILE NAME	Sewer Capacity Atlas
PATH	N:\Park Ridge\100197\Water\Exhibits\Sewer Capacity Atlas.mxd

TITLE:

SEWER CAPACITY ATLAS
10-YR STORM

PROJ. NO. 100197
DATE:
SHEET 38 OF 53
DRAWING NO.

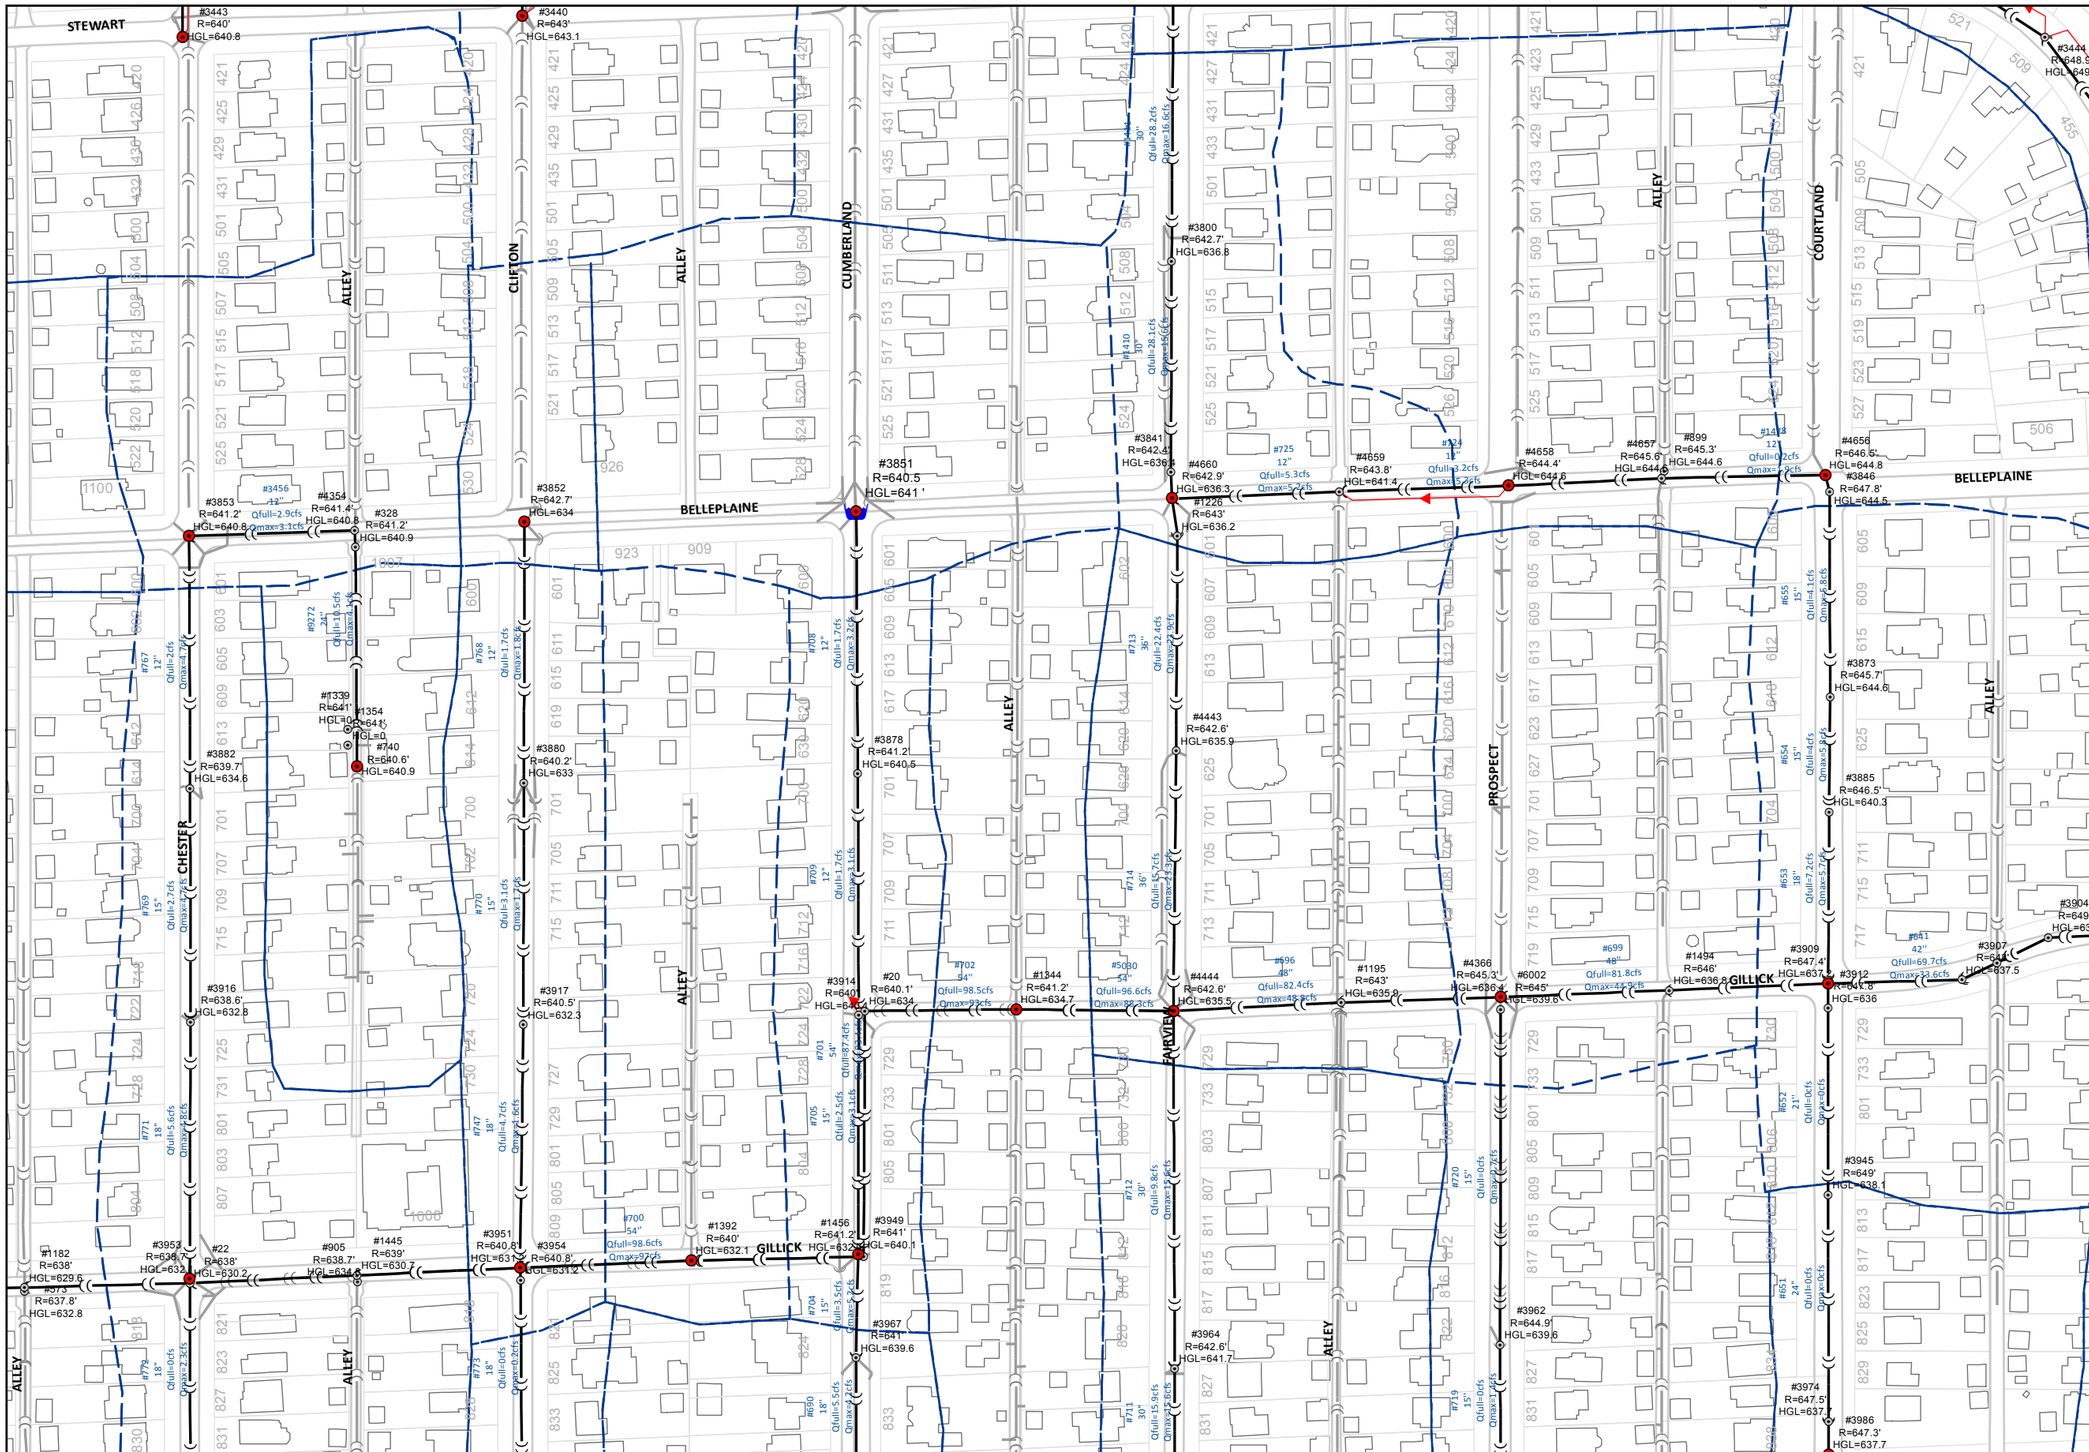

0 100 200 400
Feet
1 inch = 200 feet

Legend

- Drainage Receiving Node
- Junction
- Overland Flow
- Existing Sewer (modeled)
- Modeled Storage Area
- Subbasin Boundary
- Existing Sewer (not modeled)
- Park Ridge Boundary

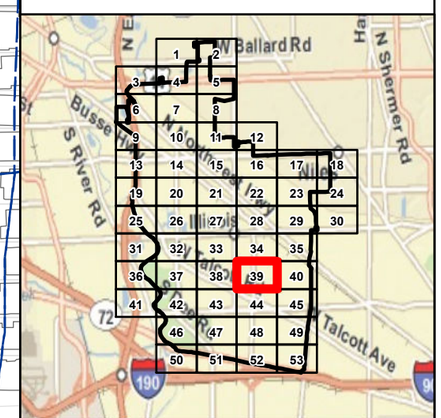

CHRISTOPHER B. BURKE ENGINEERING LTD.
9575 West Higgins Road, Suite 600
Rosemont, Illinois 60018
(847) 823-0500

CLIENT:

CITY OF PARK RIDGE

NO.	DATE	NATURE OF REVISION	CHKD.

DSGN.	
DWN:	
CHKD.	
SCALE:	1:2,400
MODEL:	ArcGIS 10
PLOT DATE	7/14/2011

FILE NAME	Sewer Capacity Atlas
PATH	N:\Park Ridge\100197\Water\Exhibits\Sewer Capacity Atlas.mxd

TITLE:

SEWER CAPACITY ATLAS
10-YR STORM

PROJ. NO.	100197
DATE:	
SHEET	39 OF 53
DRAWING NO.	

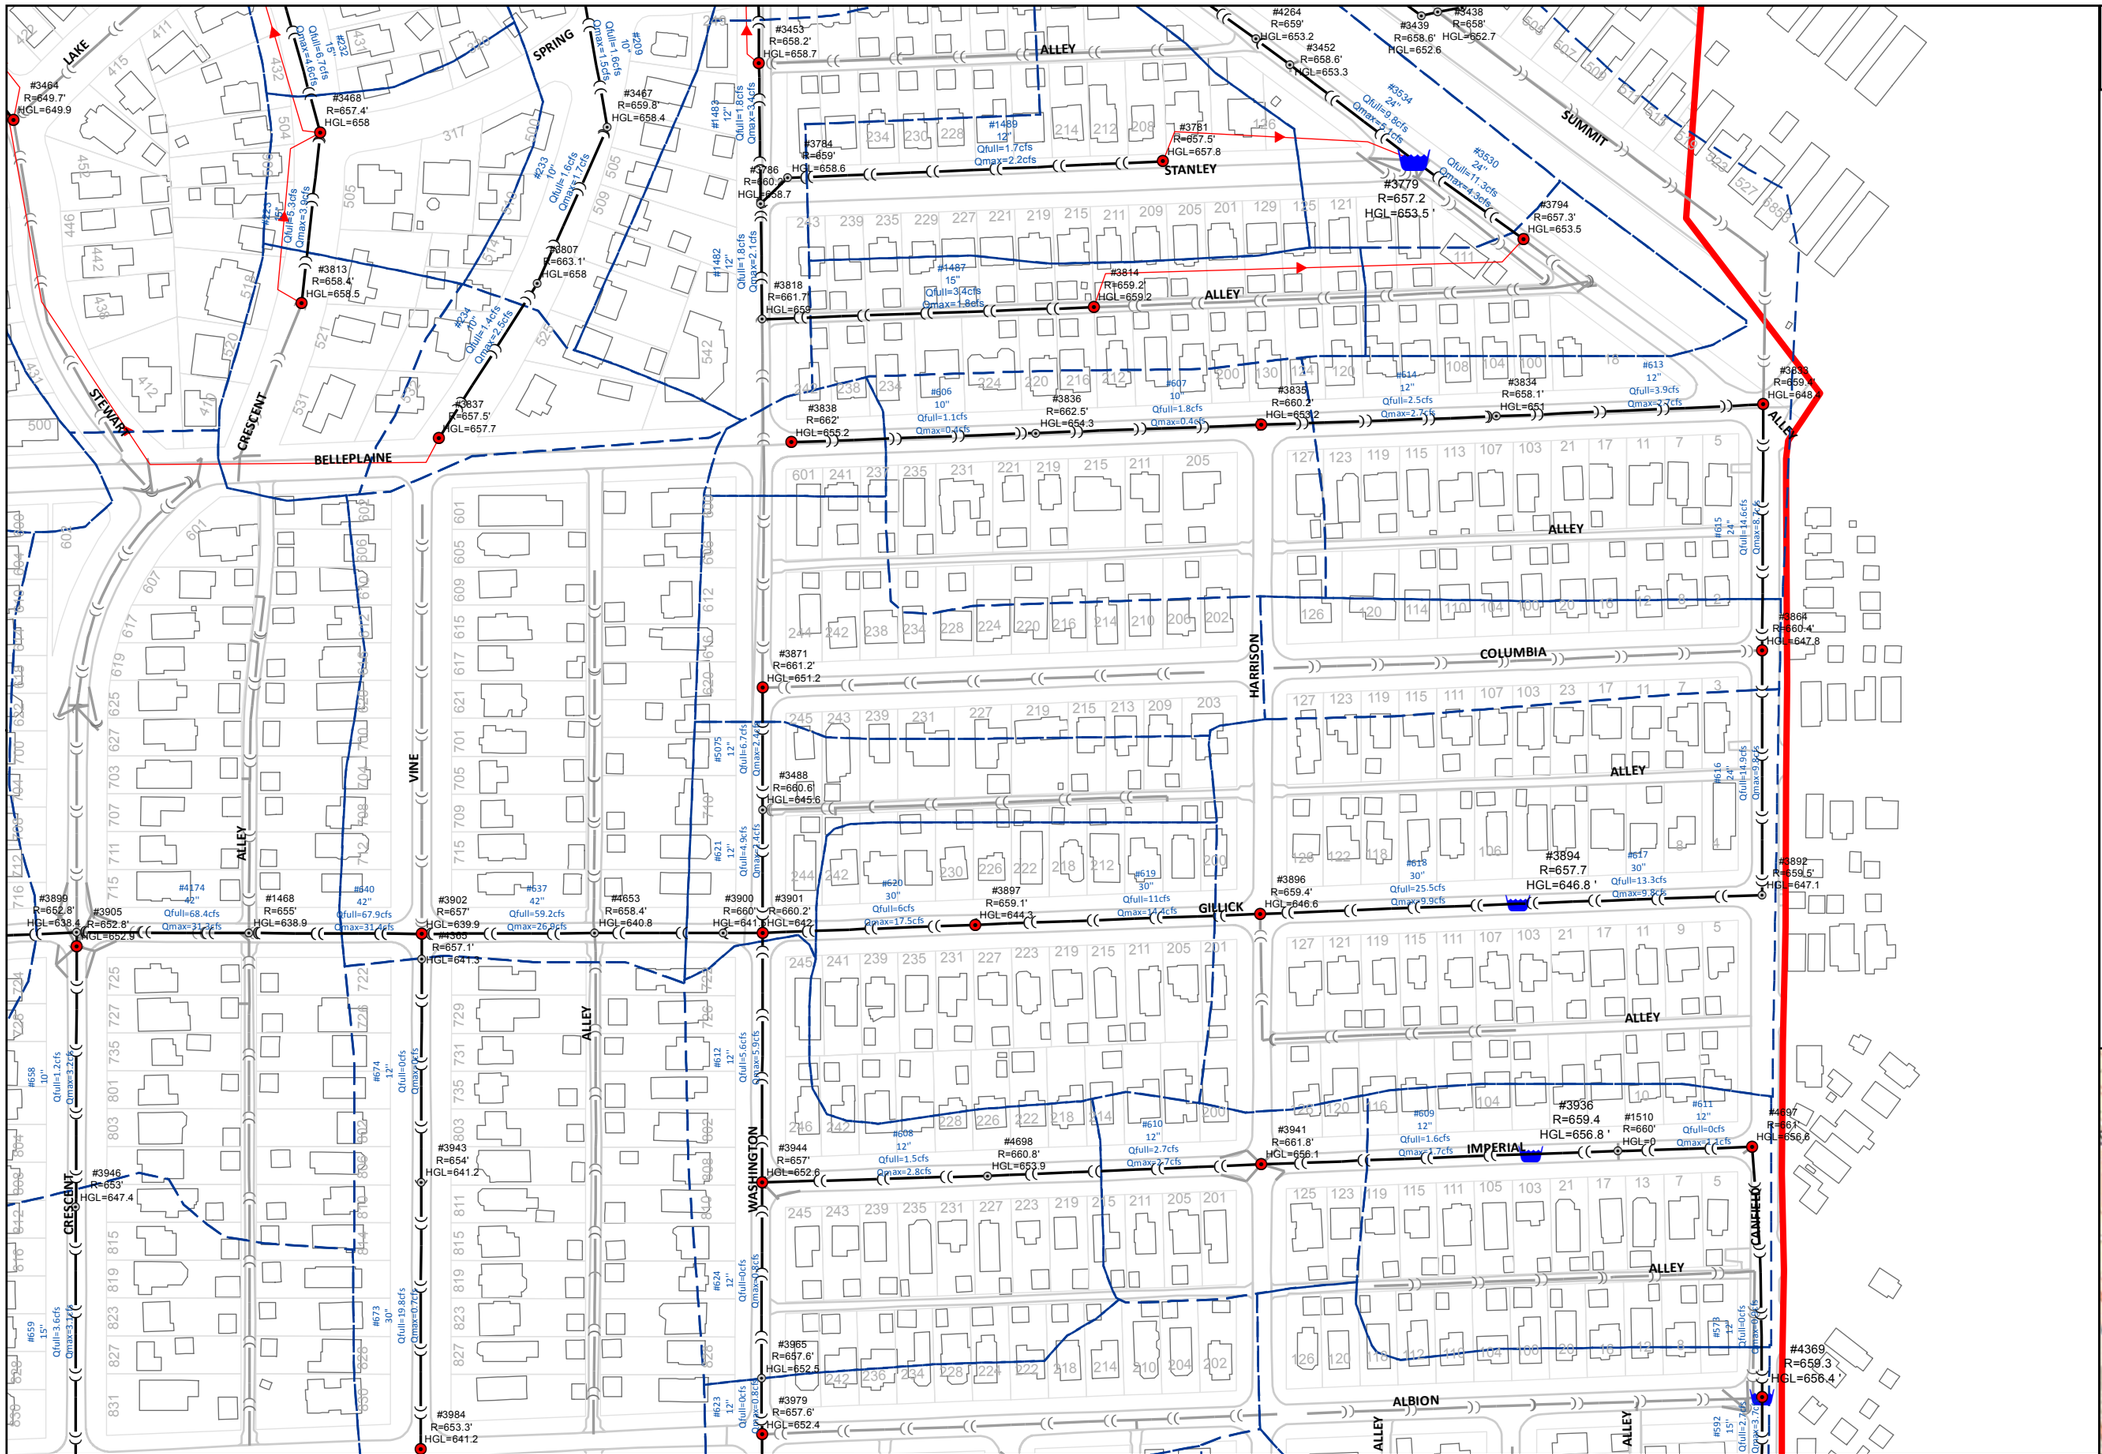

0 100 200 400
Feet
1 inch = 200 feet

Legend

- Drainage Receiving Node
- Junction
- Overland Flow
- Existing Sewer (modeled)
- Modeled Storage Area
- Subbasin Boundary
- Existing Sewer (not modeled)
- Park Ridge Boundary

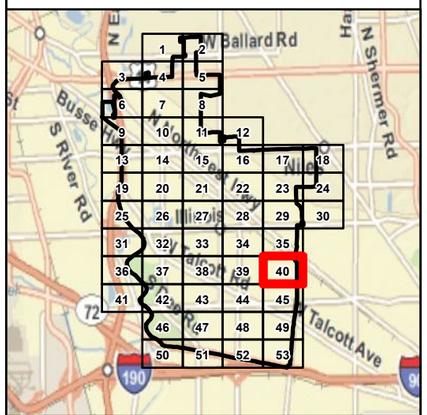

CHRISTOPHER B. BURKE ENGINEERING LTD.
9575 West Higgins Road, Suite 600
Rosemont, Illinois 60018
(847) 823-0500

CLIENT:

CITY OF PARK RIDGE

NO.	DATE	NATURE OF REVISION	CHKD.

DSGN.	
DWN:	
CHKD.	
SCALE:	1:2,400
MODEL:	ArcGIS 10
PLOT DATE	7/14/2011

FILE NAME	Sewer Capacity Atlas
PATH	N:\Park Ridge\100197\Water\Exhibits\Sewer Capacity Atlas.mxd

TITLE:

SEWER CAPACITY ATLAS
10-YR STORM

PROJ. NO. 100197
DATE:
SHEET 40 OF 53
DRAWING NO.

0 100 200 400
Feet
1 inch = 200 feet

Legend

- Drainage Receiving Node
- Junction
- Overland Flow
- Existing Sewer (modeled)
- Modeled Storage Area
- Subbasin Boundary
- Existing Sewer (not modeled)
- Park Ridge Boundary

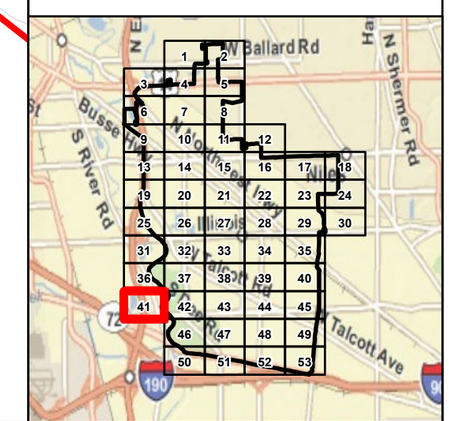

CHRISTOPHER B. BURKE ENGINEERING LTD.
9575 West Higgins Road, Suite 600
Rosemont, Illinois 60018
(847) 823-0500

CLIENT:

CITY OF PARK RIDGE

NO.	DATE	NATURE OF REVISION	CHKD.

DSGN.	
DWN:	
CHKD.	
SCALE:	1:2,400
MODEL:	ArcGIS 10
PLOT DATE	7/14/2011
FILE NAME	Sewer Capacity Atlas
PATH	N:\Park Ridge\100197\Water\Exhibits\Sewer Capacity Atlas.mxd

TITLE:

SEWER CAPACITY ATLAS
10-YR STORM

PROJ. NO. 100197
DATE:
SHEET 41 OF 53
DRAWING NO.

0 100 200 400
Feet
1 inch = 200 feet

Legend

- Drainage Receiving Node
- Junction
- Overland Flow
- Existing Sewer (modeled)
- Modeled Storage Area
- Subbasin Boundary
- Existing Sewer (not modeled)
- Park Ridge Boundary

CHRISTOPHER B. BURKE ENGINEERING LTD.
9575 West Higgins Road, Suite 600
Rosemont, Illinois 60018
(847) 823-0500

CLIENT:

CITY OF PARK RIDGE

NO.	DATE	NATURE OF REVISION	CHKD.

DSGN.	
DWN:	
CHKD.	
SCALE:	1:2,400
MODEL:	ArcGIS 10
PLOT DATE	7/14/2011

FILE NAME: Sewer Capacity Atlas
PATH: N:\Park Ridge\100197\Water\Exhibits\Sewer Capacity Atlas.mxd

TITLE:

SEWER CAPACITY ATLAS
10-YR STORM

PROJ. NO. 100197
DATE:
SHEET 42 OF 53
DRAWING NO.

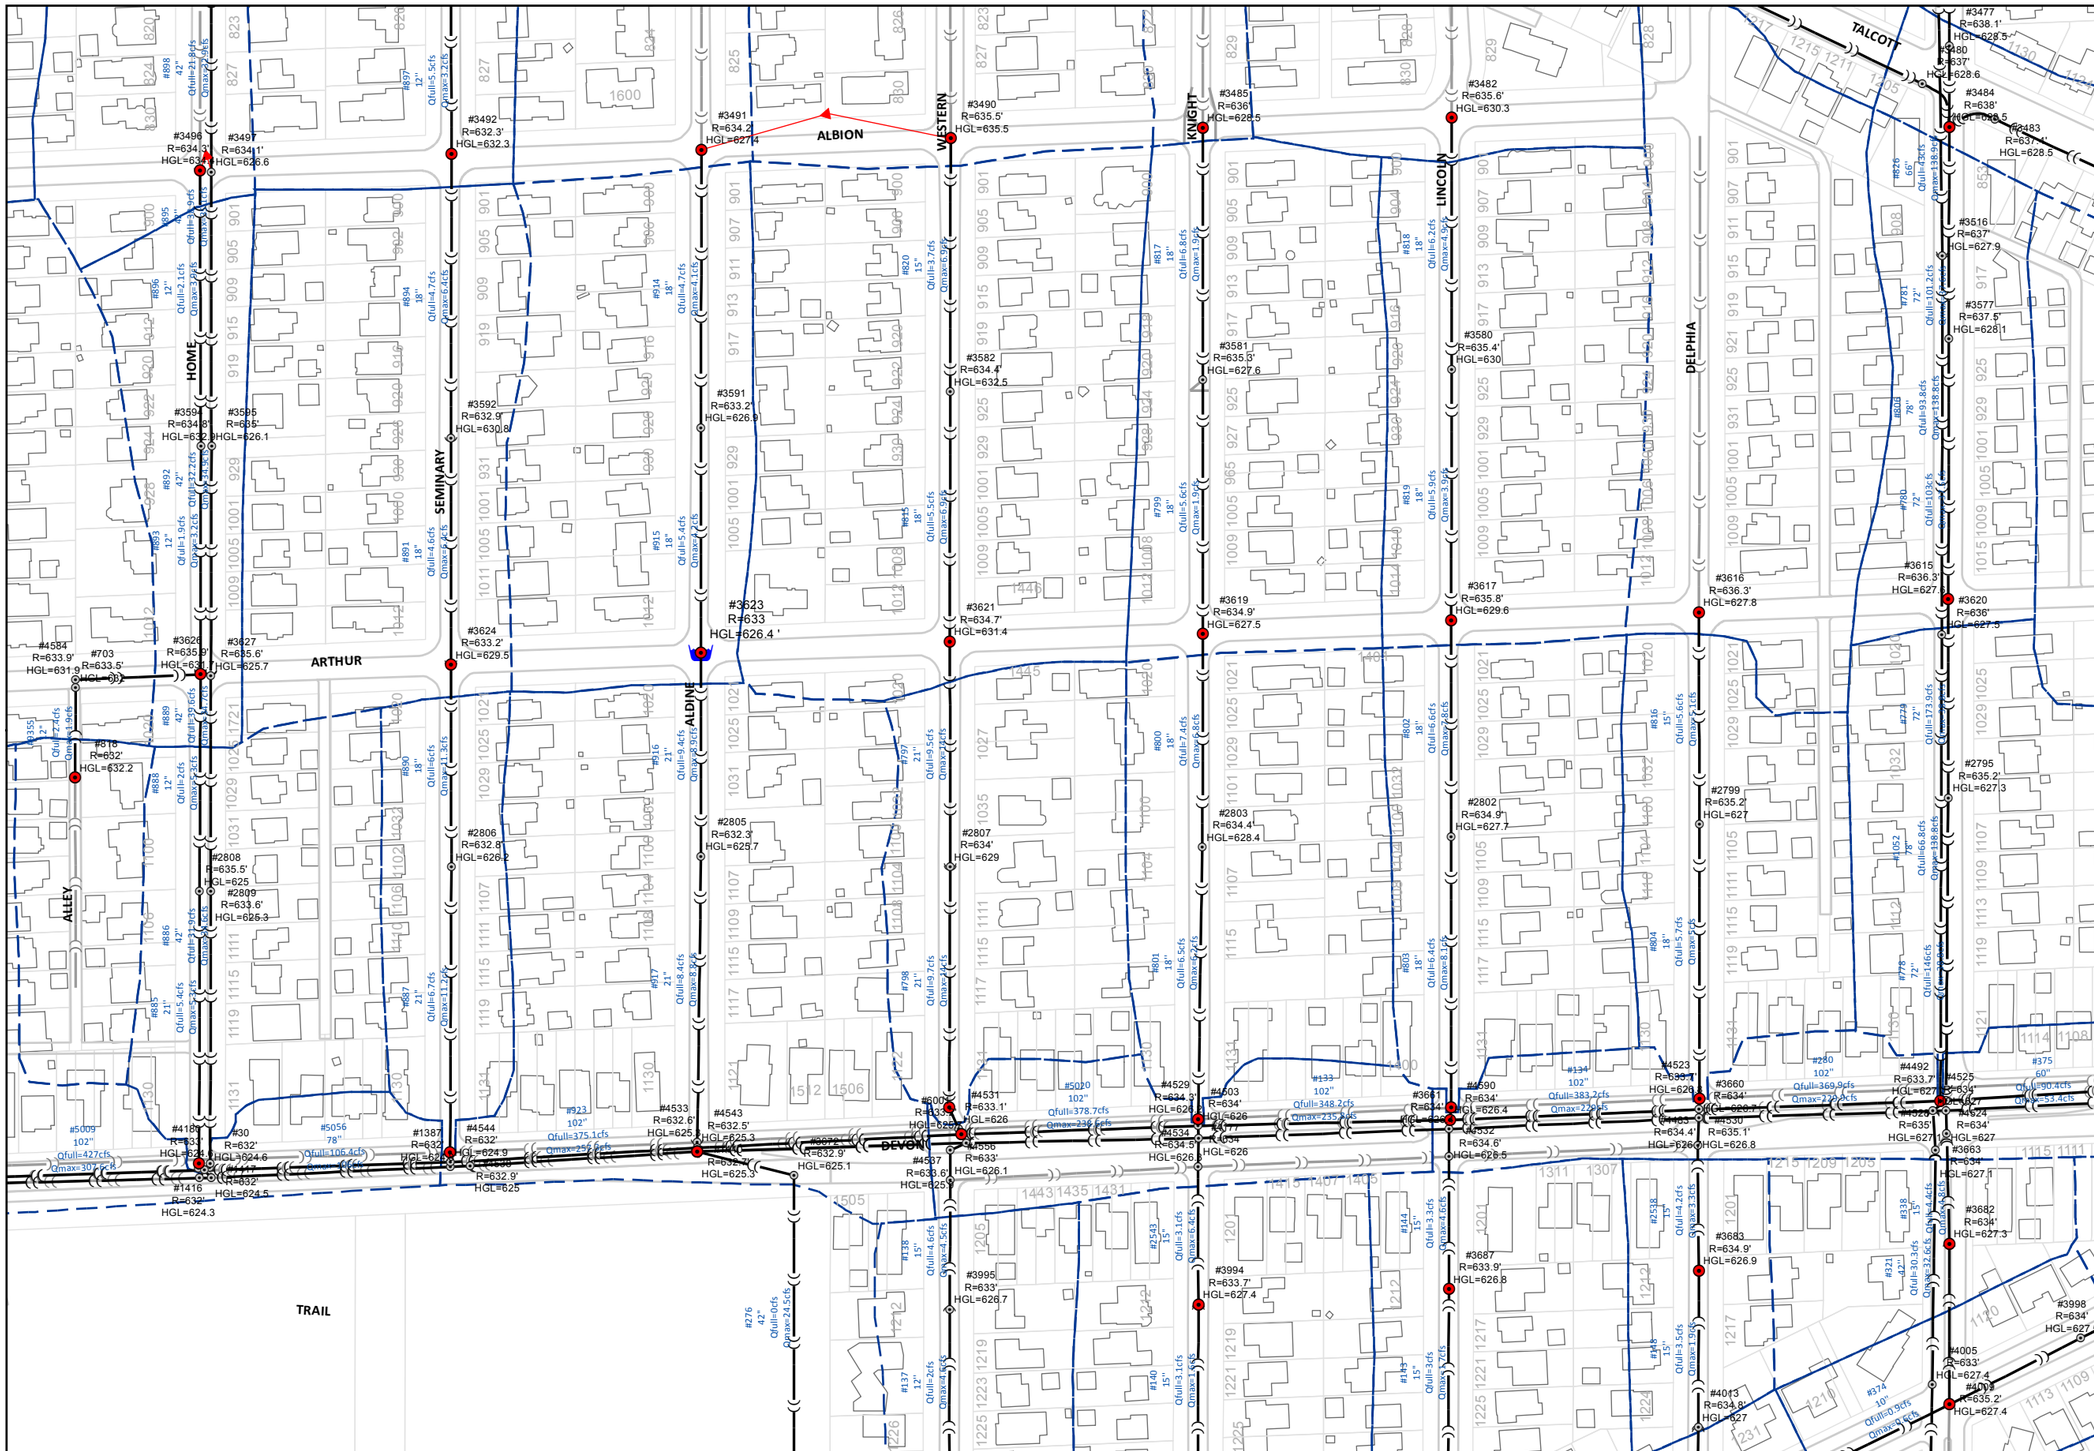

0 100 200 400
Feet
1 inch = 200 feet

Legend

- Drainage Receiving Node
- Junction
- Overland Flow
- Existing Sewer (modeled)
- Modeled Storage Area
- Subbasin Boundary
- Existing Sewer (not modeled)
- Park Ridge Boundary

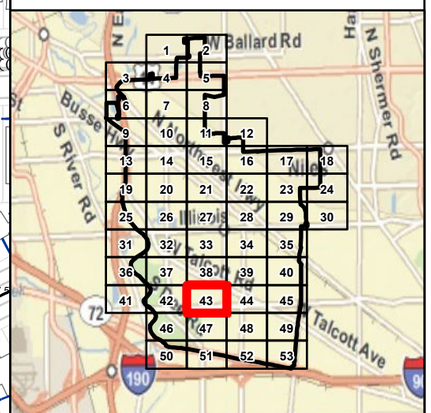

CHRISTOPHER B. BURKE ENGINEERING LTD.
9575 West Higgins Road, Suite 600
Rosemont, Illinois 60018
(847) 823-0500

CLIENT:

CITY OF PARK RIDGE

NO.	DATE	NATURE OF REVISION	CHKD.

DSGN.	
DWN:	
CHKD.	
SCALE:	1:2,400
MODEL:	ArcGIS 10
PLOT DATE	7/14/2011

FILE NAME: Sewer Capacity Atlas
PATH: N:\Park Ridge\100197\Water\Exhibits\Sewer Capacity Atlas.mxd

TITLE:

SEWER CAPACITY ATLAS
10-YR STORM

PROJ. NO. 100197
DATE:
SHEET 43 OF 53
DRAWING NO.

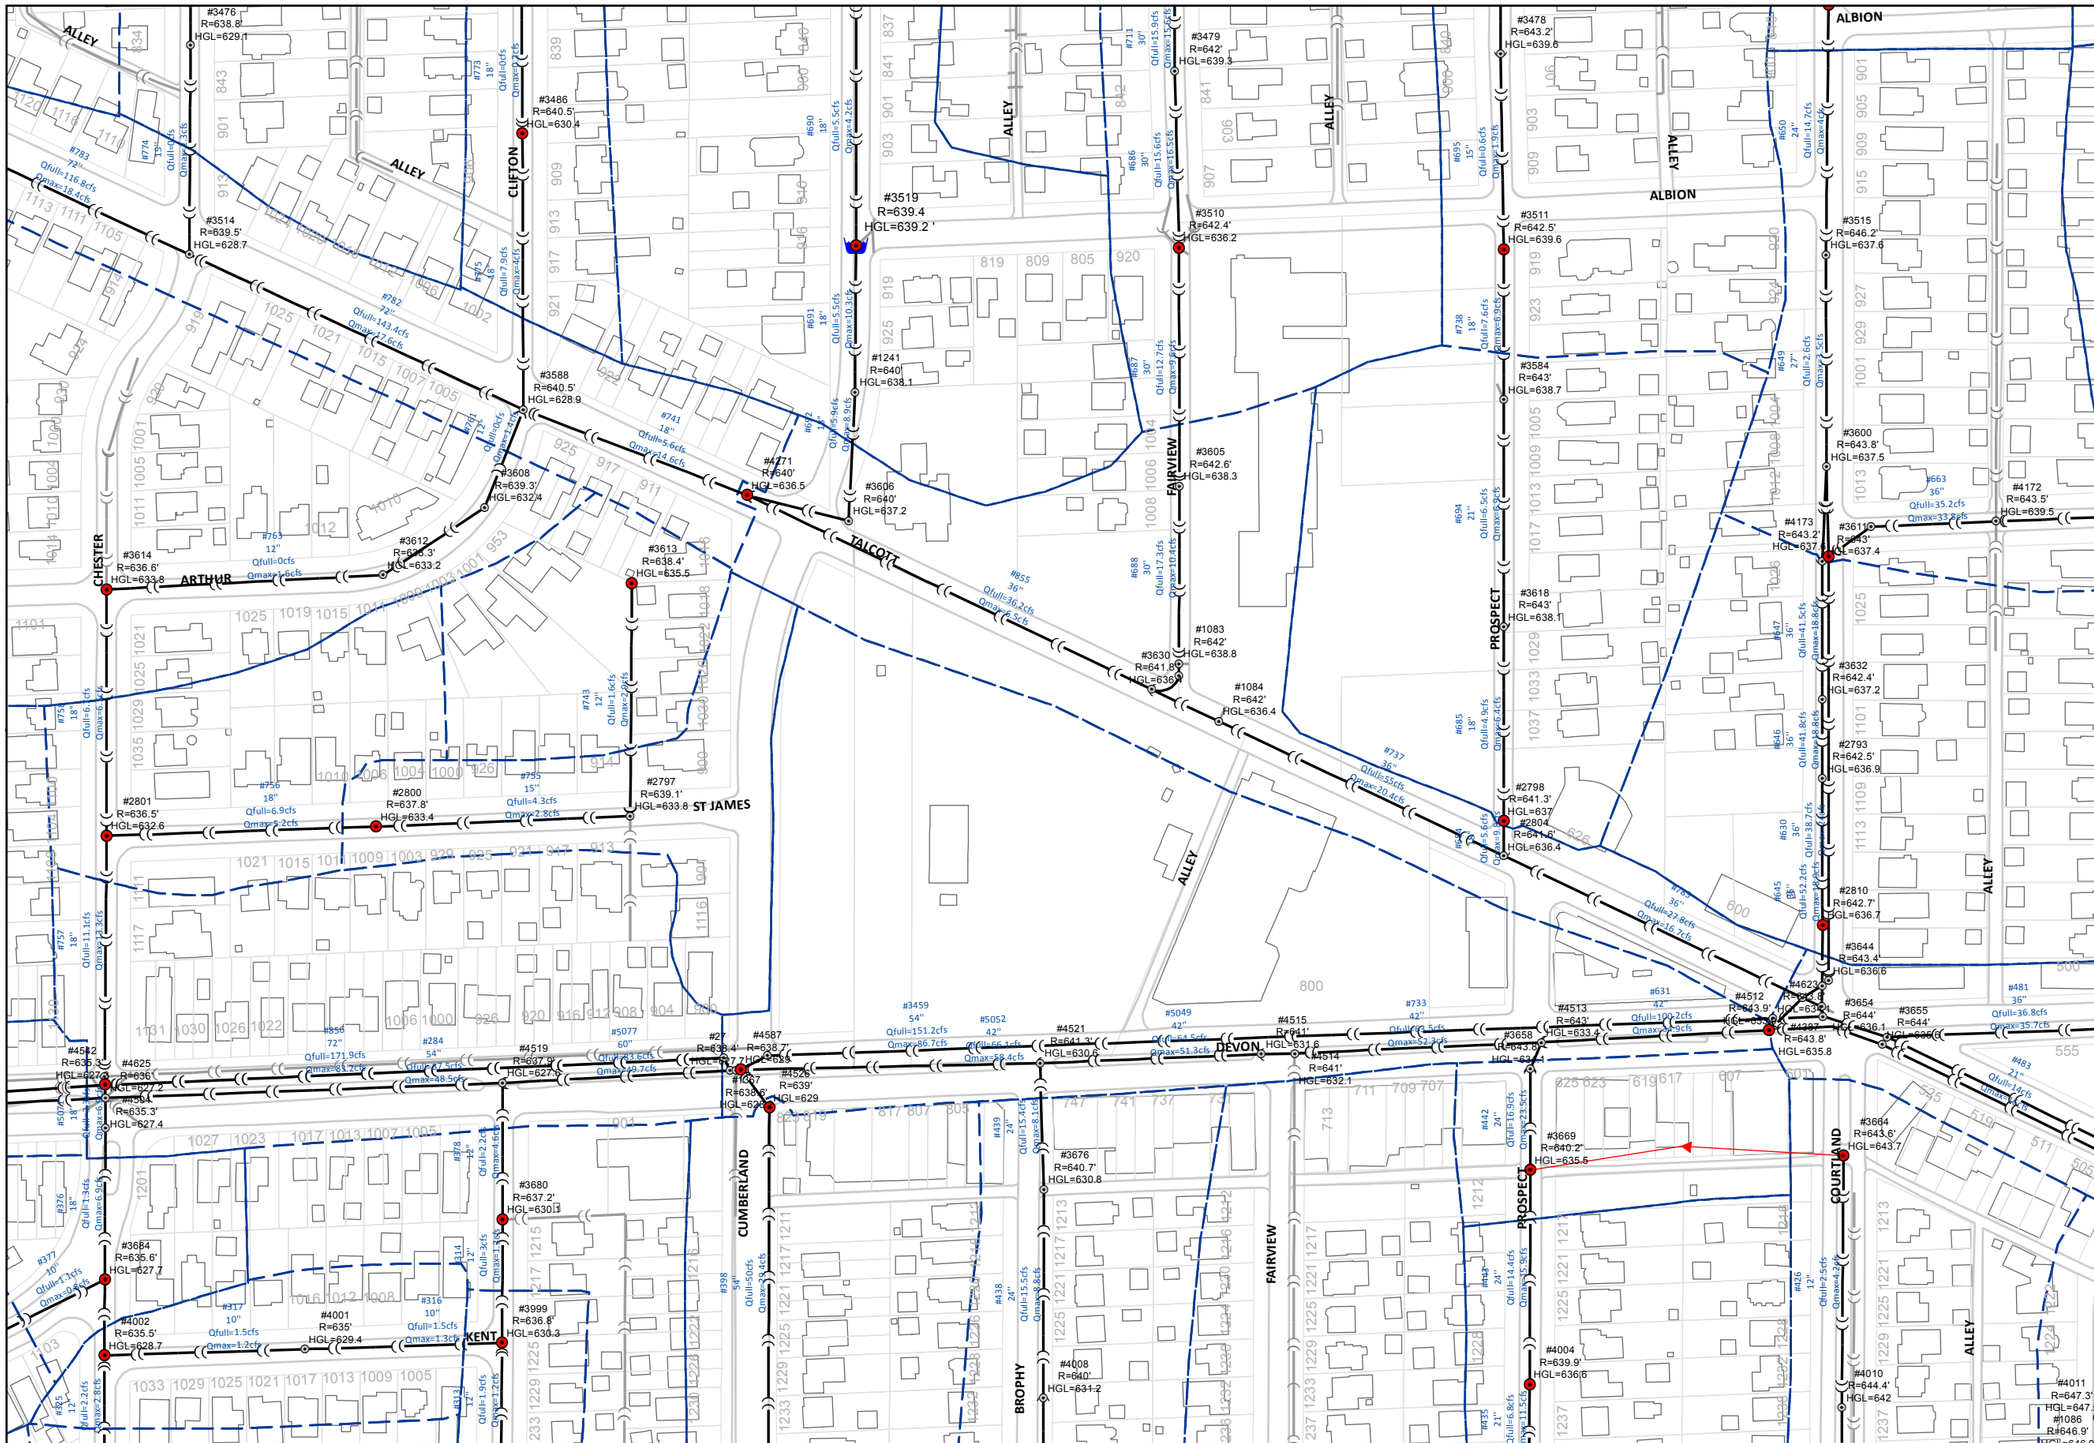

0 100 200 400
Feet
1 inch = 200 feet

Legend

- Drainage Receiving Node
- Junction
- Overland Flow
- Existing Sewer (modeled)
- Modeled Storage Area
- Subbasin Boundary
- Existing Sewer (not modeled)
- Park Ridge Boundary

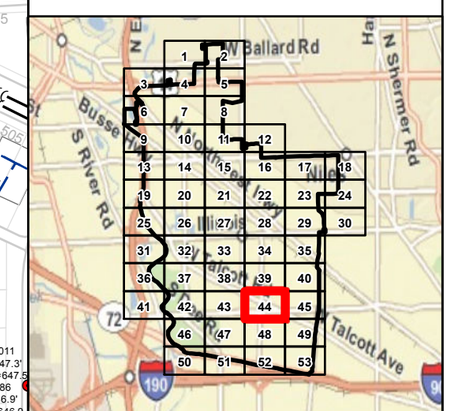

CHRISTOPHER B. BURKE ENGINEERING LTD.
9575 West Higgins Road, Suite 600
Rosemont, Illinois 60018
(847) 823-0500

CLIENT:

CITY OF PARK RIDGE

NO.	DATE	NATURE OF REVISION	CHKD.

DSGN.	
DWN:	
CHKD.	
SCALE:	1:2,400
MODEL:	ArcGIS 10
PLOT DATE	7/14/2011

FILE NAME	Sewer Capacity Atlas
PATH	N:\Park Ridge\100197\Water\Exhibits\Sewer Capacity Atlas.mxd

TITLE:

SEWER CAPACITY ATLAS
10-YR STORM

PROJ. NO. 100197
DATE:
SHEET 44 OF 53
DRAWING NO.

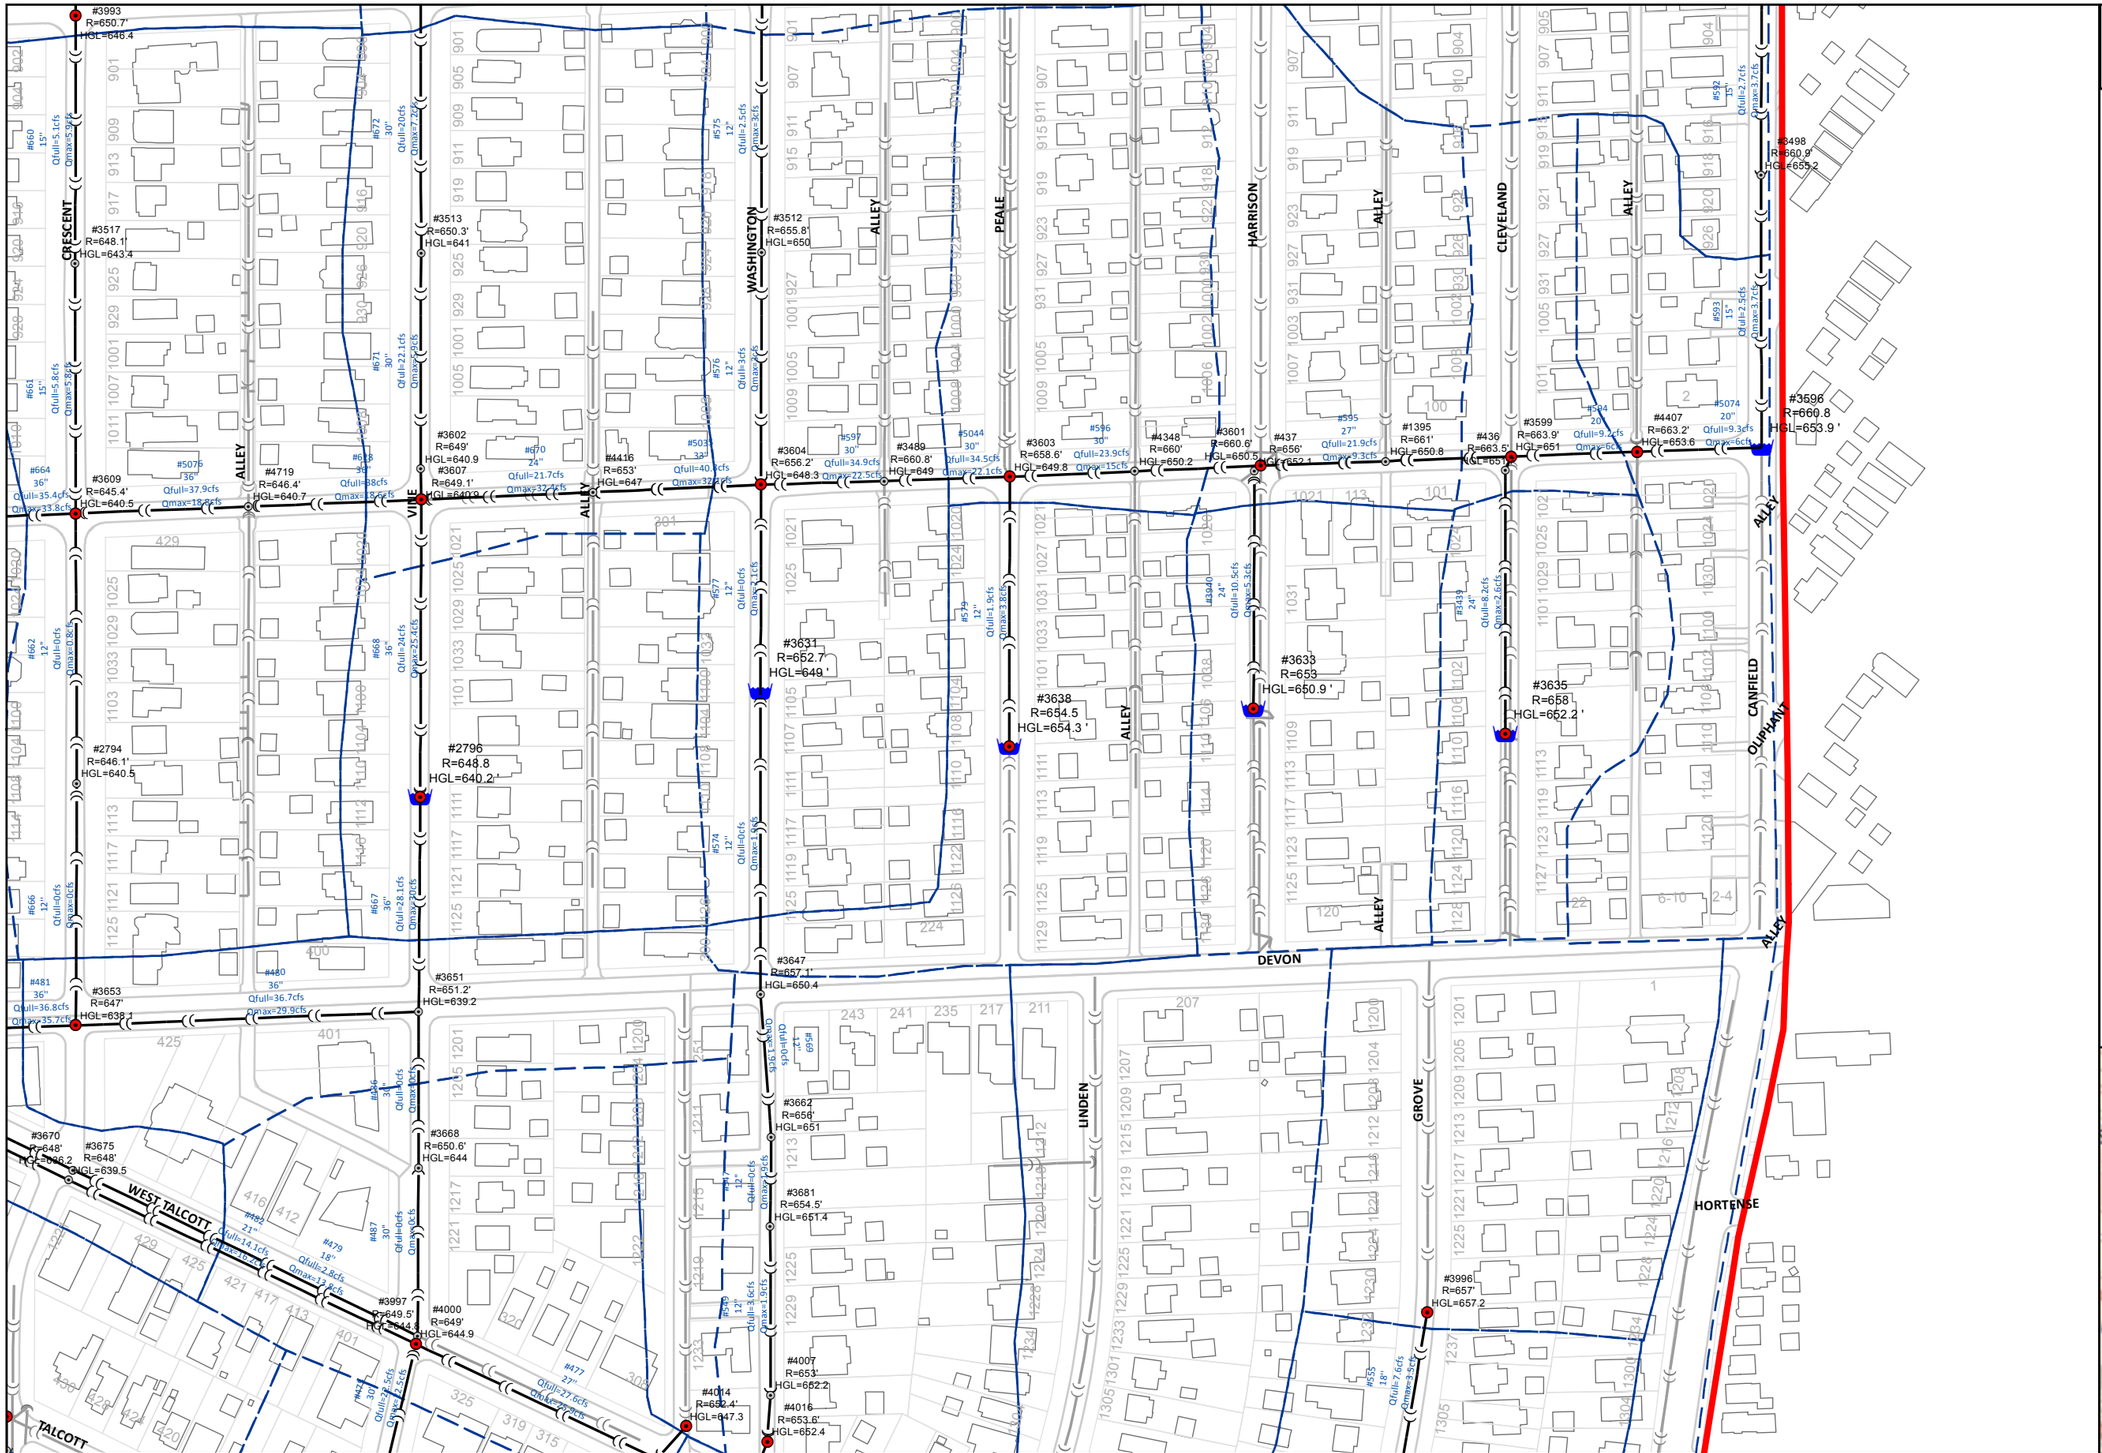

0 100 200 400
Feet
1 inch = 200 feet

Legend

- Drainage Receiving Node
- Junction
- Overland Flow
- Existing Sewer (modeled)
- Modeled Storage Area
- Subbasin Boundary
- Existing Sewer (not modeled)
- Park Ridge Boundary

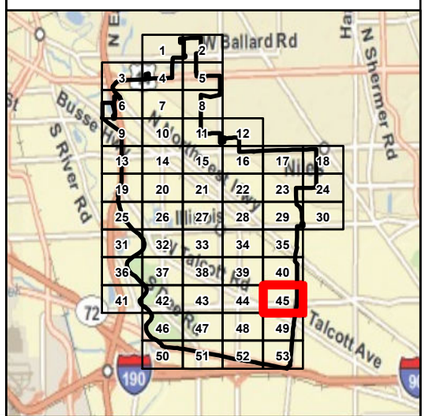

CHRISTOPHER B. BURKE ENGINEERING LTD.
9575 West Higgins Road, Suite 600
Rosemont, Illinois 60018
(847) 823-0500

CLIENT:

CITY OF PARK RIDGE

NO.	DATE	NATURE OF REVISION	CHKD.

DSGN.	
DWN:	
CHKD.	
SCALE:	1:2,400
MODEL:	ArcGIS 10
PLOT DATE	7/14/2011

FILE NAME	Sewer Capacity Atlas
PATH	N:\Park Ridge\100197\Water\Exhibits\Sewer Capacity Atlas.mxd

TITLE:

SEWER CAPACITY ATLAS
10-YR STORM

PROJ. NO. 100197
DATE:
SHEET 45 OF 53
DRAWING NO.

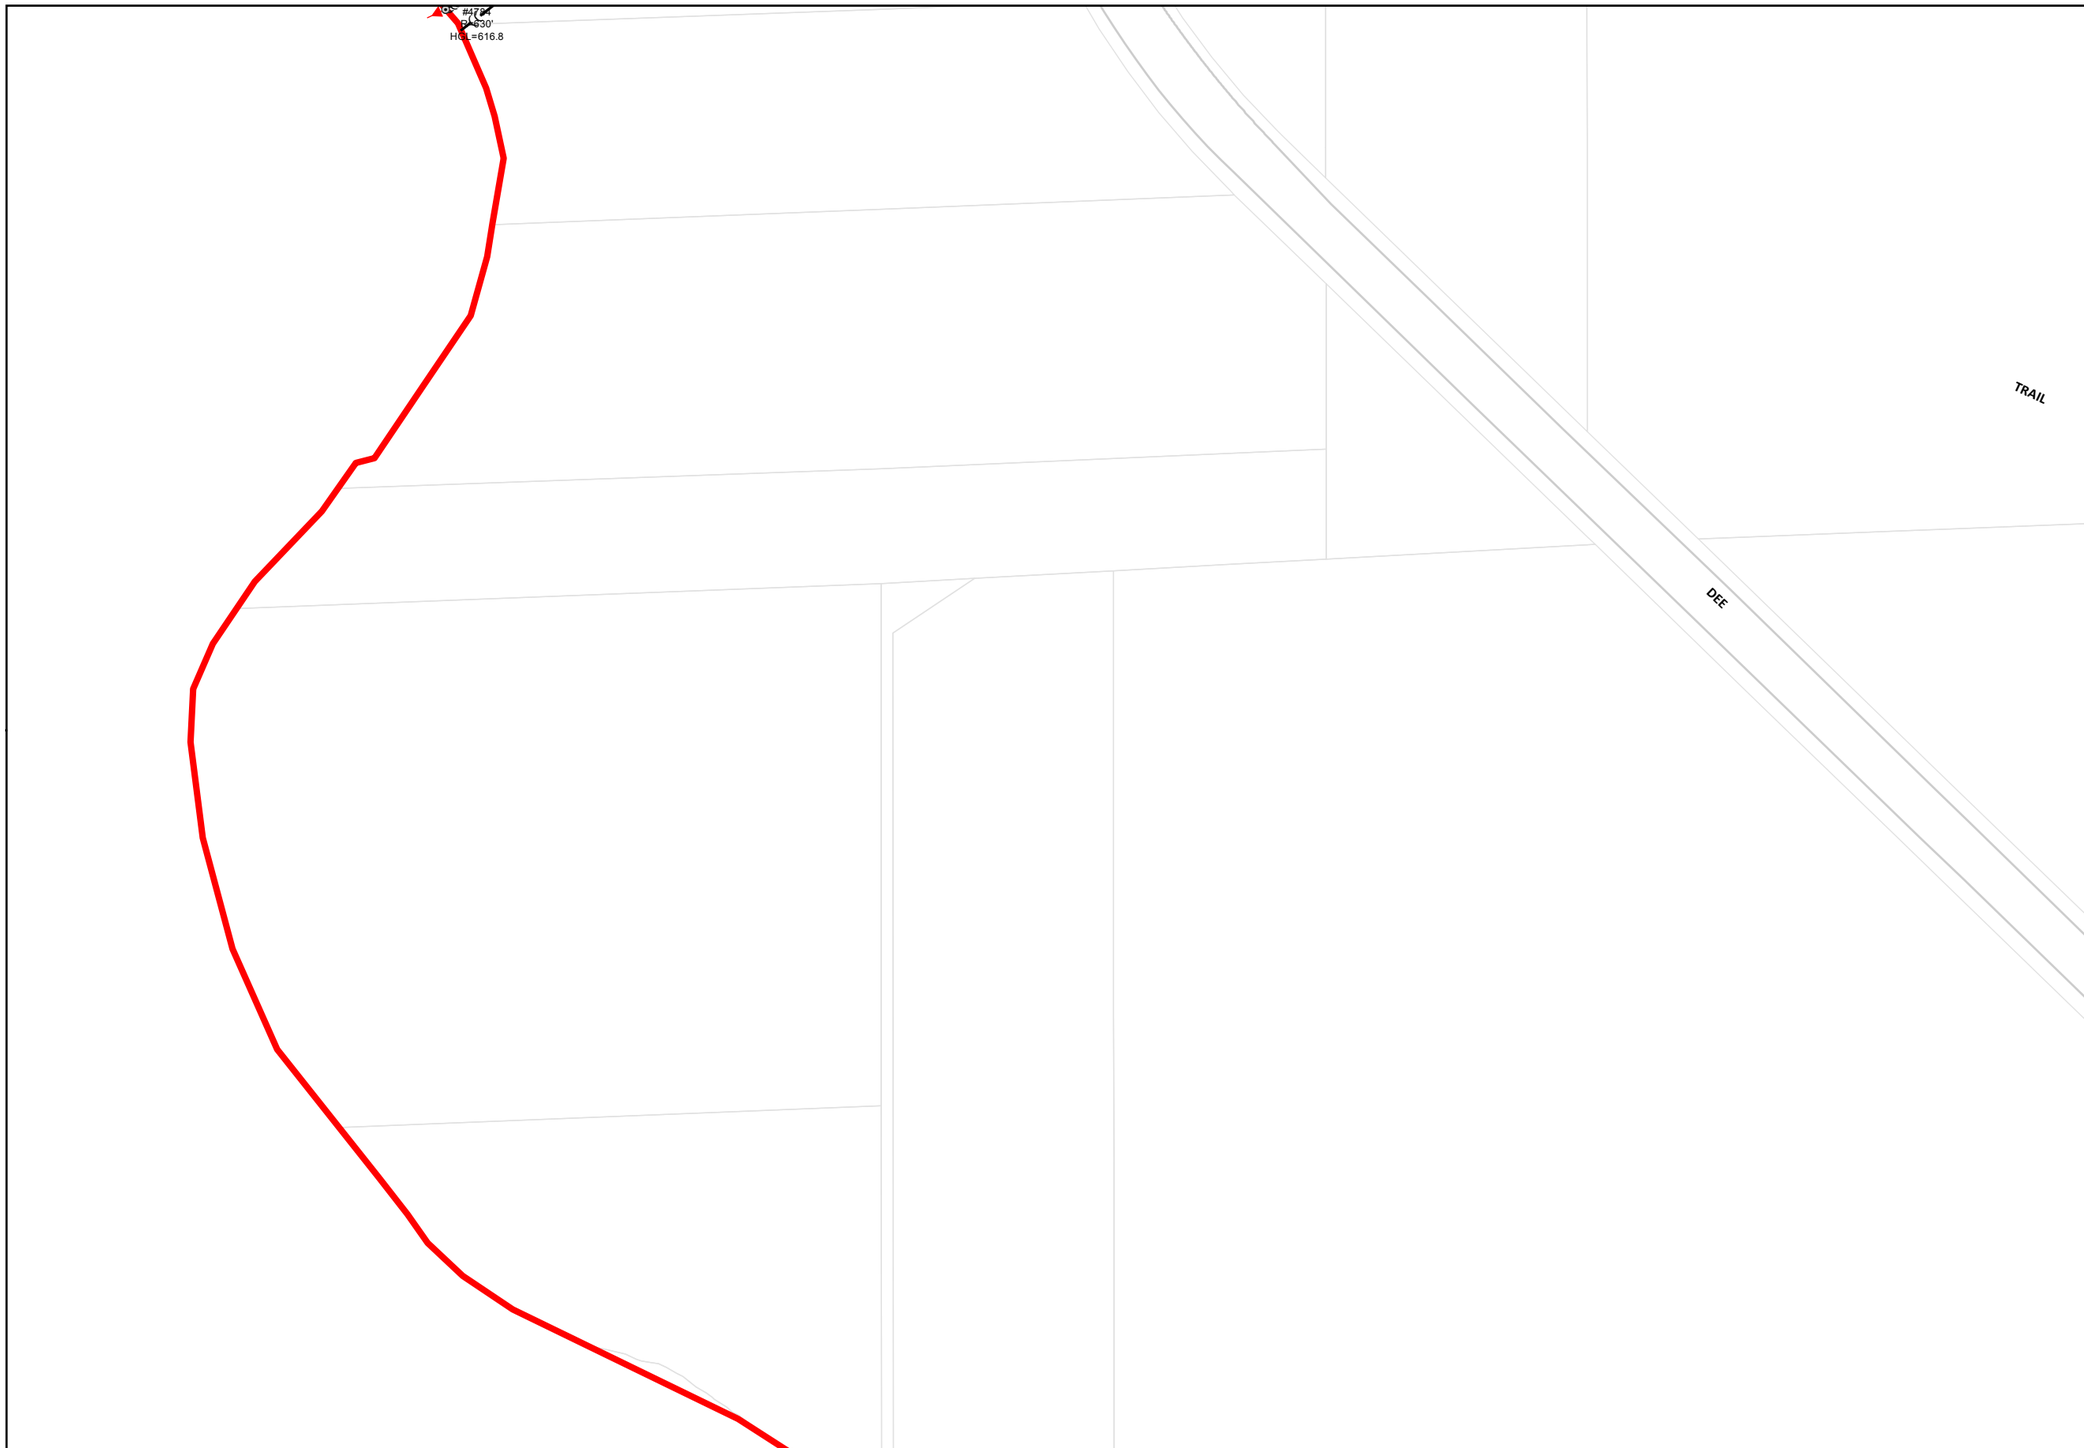

0 100 200 400
Feet
1 inch = 200 feet

Legend

- Drainage Receiving Node
- Junction
- Overland Flow
- Existing Sewer (modeled)
- Modeled Storage Area
- Subbasin Boundary
- Existing Sewer (not modeled)
- Park Ridge Boundary

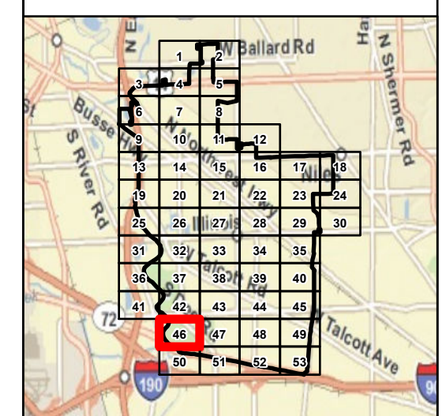

CHRISTOPHER B. BURKE ENGINEERING LTD.
9575 West Higgins Road, Suite 600
Rosemont, Illinois 60018
(847) 823-0500

CLIENT:

CITY OF PARK RIDGE

NO.	DATE	NATURE OF REVISION	CHKD.

DSGN.	
DWN:	
CHKD.	
SCALE:	1:2,400
MODEL:	ArcGIS 10
PLOT DATE	7/14/2011

FILE NAME: Sewer Capacity Atlas
PATH: N:\Park Ridge\100197\Water\Exhibits\Sewer Capacity Atlas.mxd

TITLE:

SEWER CAPACITY ATLAS
10-YR STORM

PROJ. NO. 100197
DATE:
SHEET 46 OF 53
DRAWING NO.

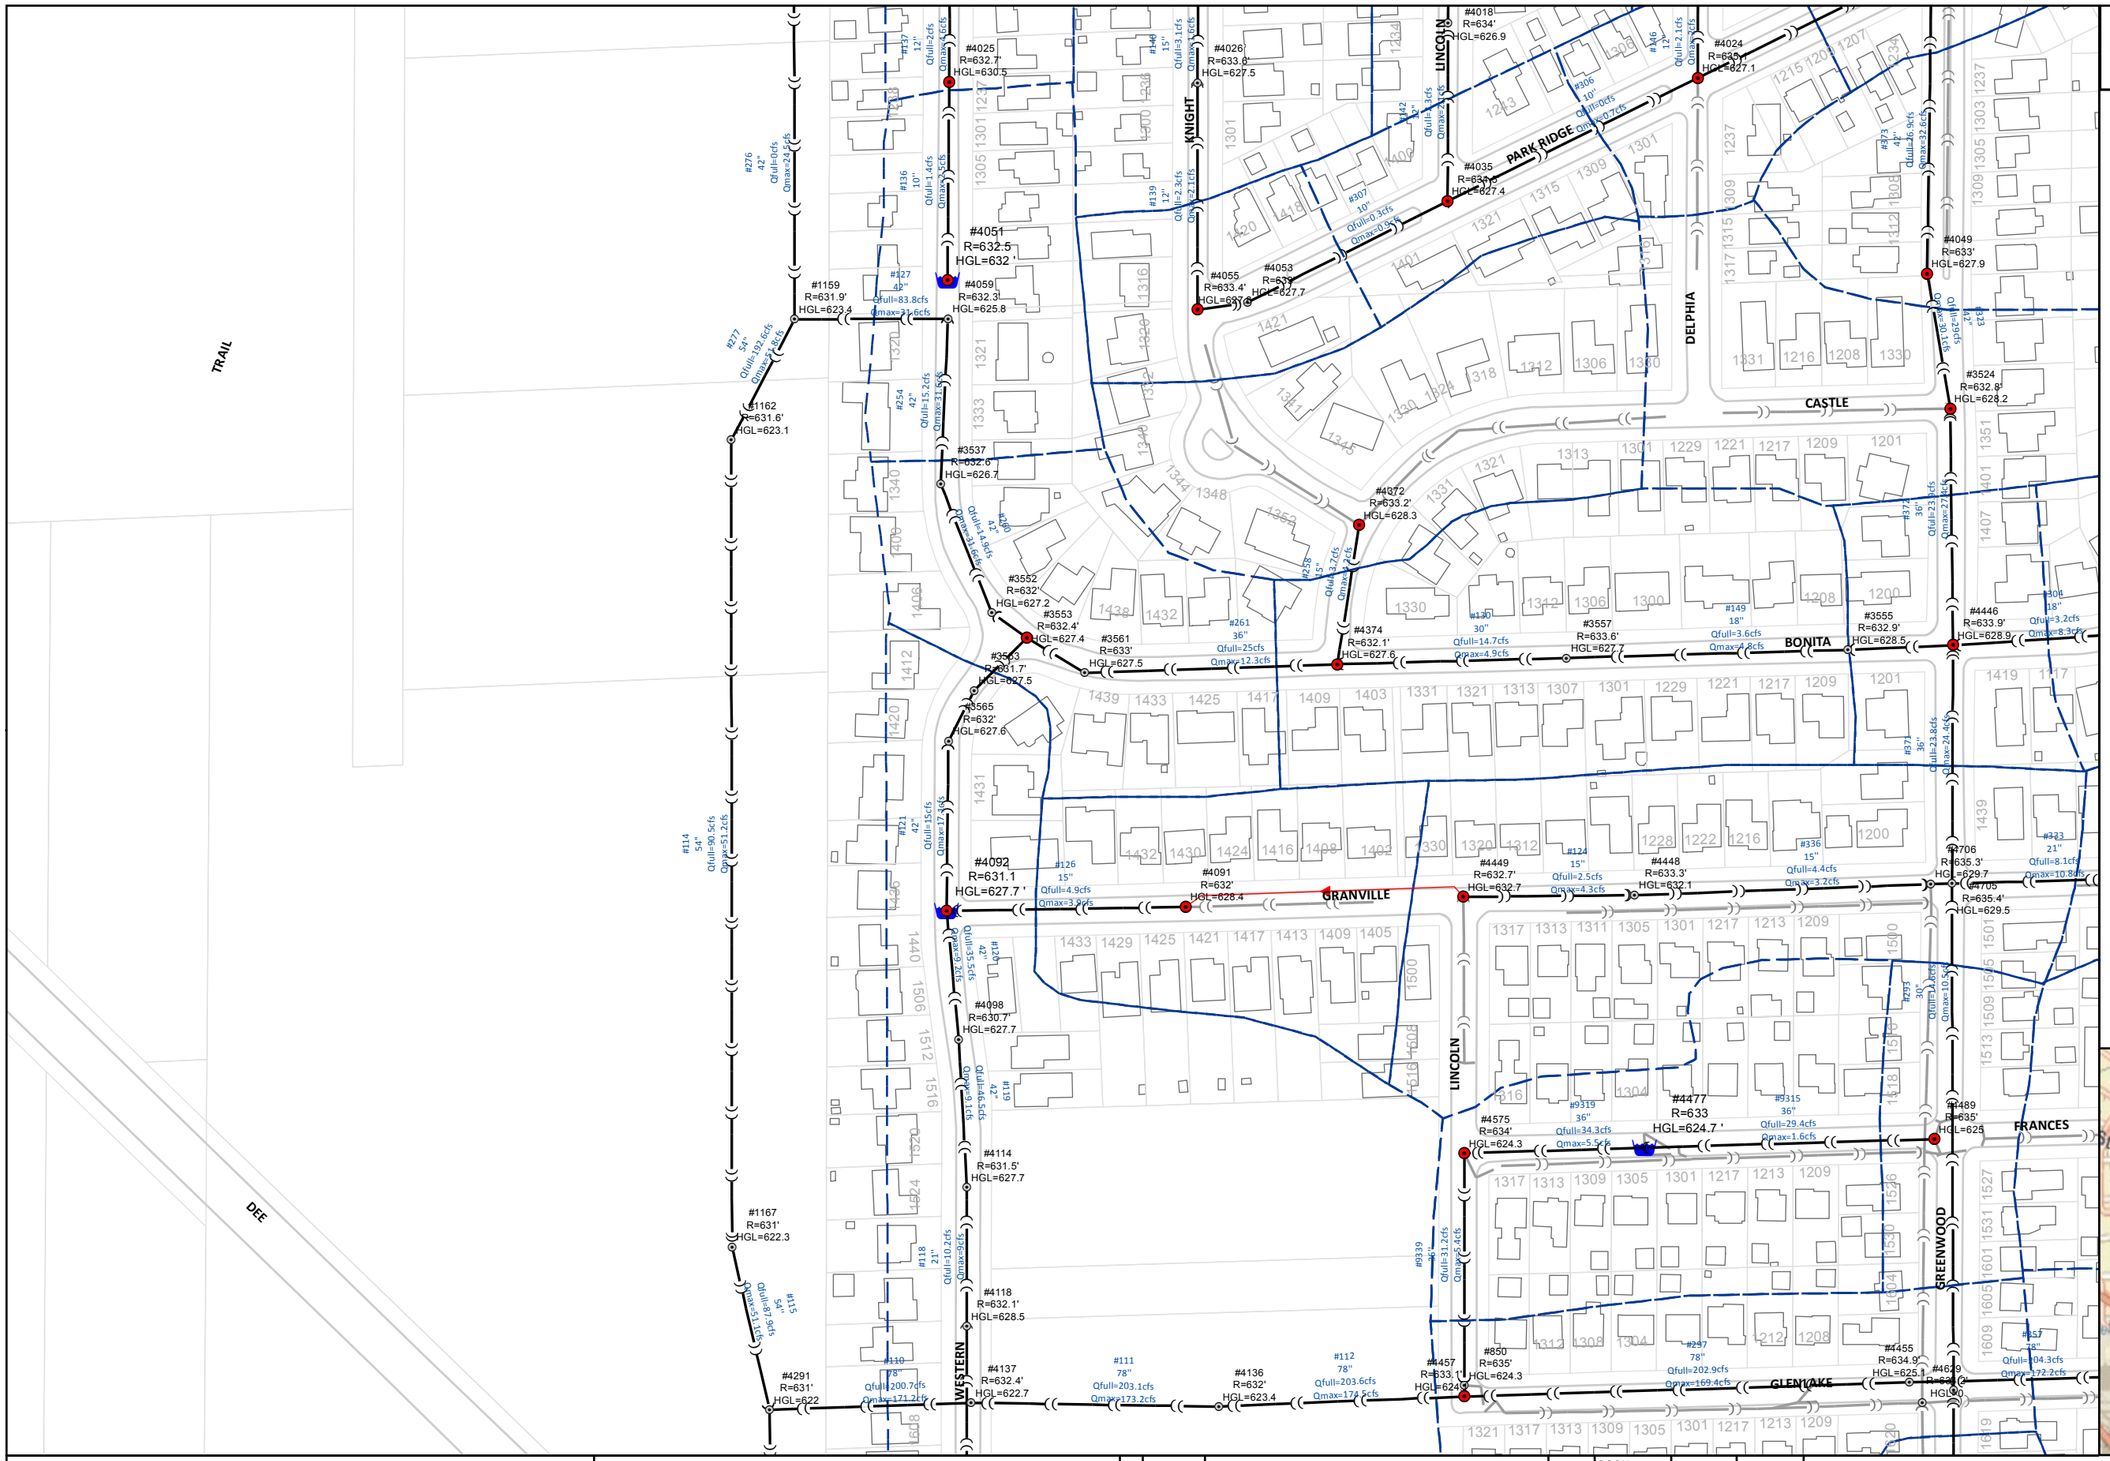

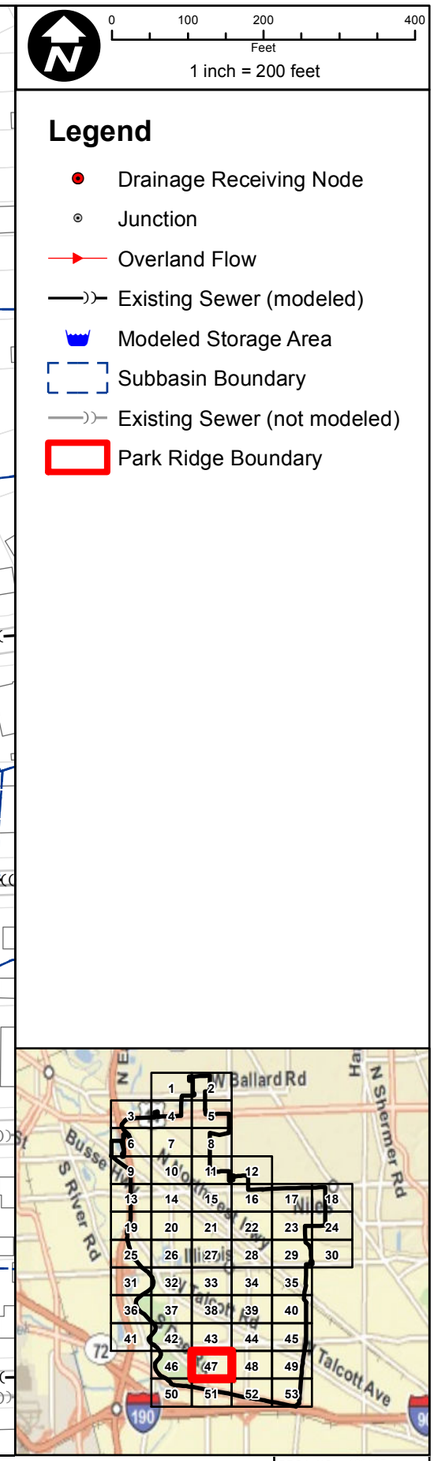

CHRISTOPHER B. BURKE ENGINEERING LTD.
9575 West Higgins Road, Suite 600
Rosemont, Illinois 60018
(847) 823-0500

CLIENT:

CITY OF PARK RIDGE

NO.	DATE	NATURE OF REVISION	CHKD.

FILE NAME	Sewer Capacity Atlas
PATH	N:\Park Ridge\100197\Water\Exhibits\Sewer Capacity Atlas.mxd

DSGN.	
DWN:	
CHKD.	
SCALE:	1:2,400
MODEL:	ArcGIS 10
PLOT DATE	7/14/2011

TITLE:

SEWER CAPACITY ATLAS
10-YR STORM

PROJ. NO. 100197

DATE:

SHEET 47 OF 53

DRAWING NO.

0 100 200 400
Feet
1 inch = 200 feet

Legend

- Drainage Receiving Node
- Junction
- Overland Flow
- Existing Sewer (modeled)
- Modeled Storage Area
- Subbasin Boundary
- Existing Sewer (not modeled)
- Park Ridge Boundary

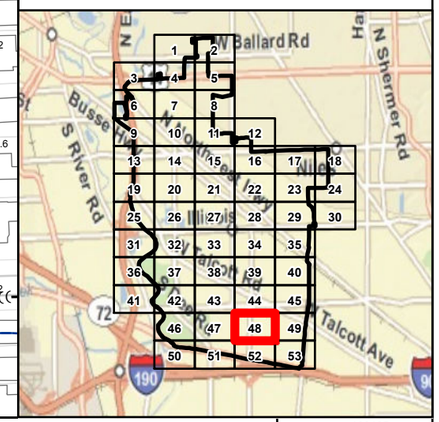

CHRISTOPHER B. BURKE ENGINEERING LTD.
9575 West Higgins Road, Suite 600
Rosemont, Illinois 60018
(847) 823-0500

CLIENT:

CITY OF PARK RIDGE

NO.	DATE	NATURE OF REVISION	CHKD.

DSGN.	
DWN:	
CHKD.	
SCALE:	1:2,400
MODEL:	ArcGIS 10
PLOT DATE	7/14/2011

FILE NAME	Sewer Capacity Atlas
PATH	N:\Park Ridge\100197\Water\Exhibits\Sewer Capacity Atlas.mxd

TITLE:

SEWER CAPACITY ATLAS
10-YR STORM

PROJ. NO. 100197
DATE:
SHEET 48 OF 53
DRAWING NO.

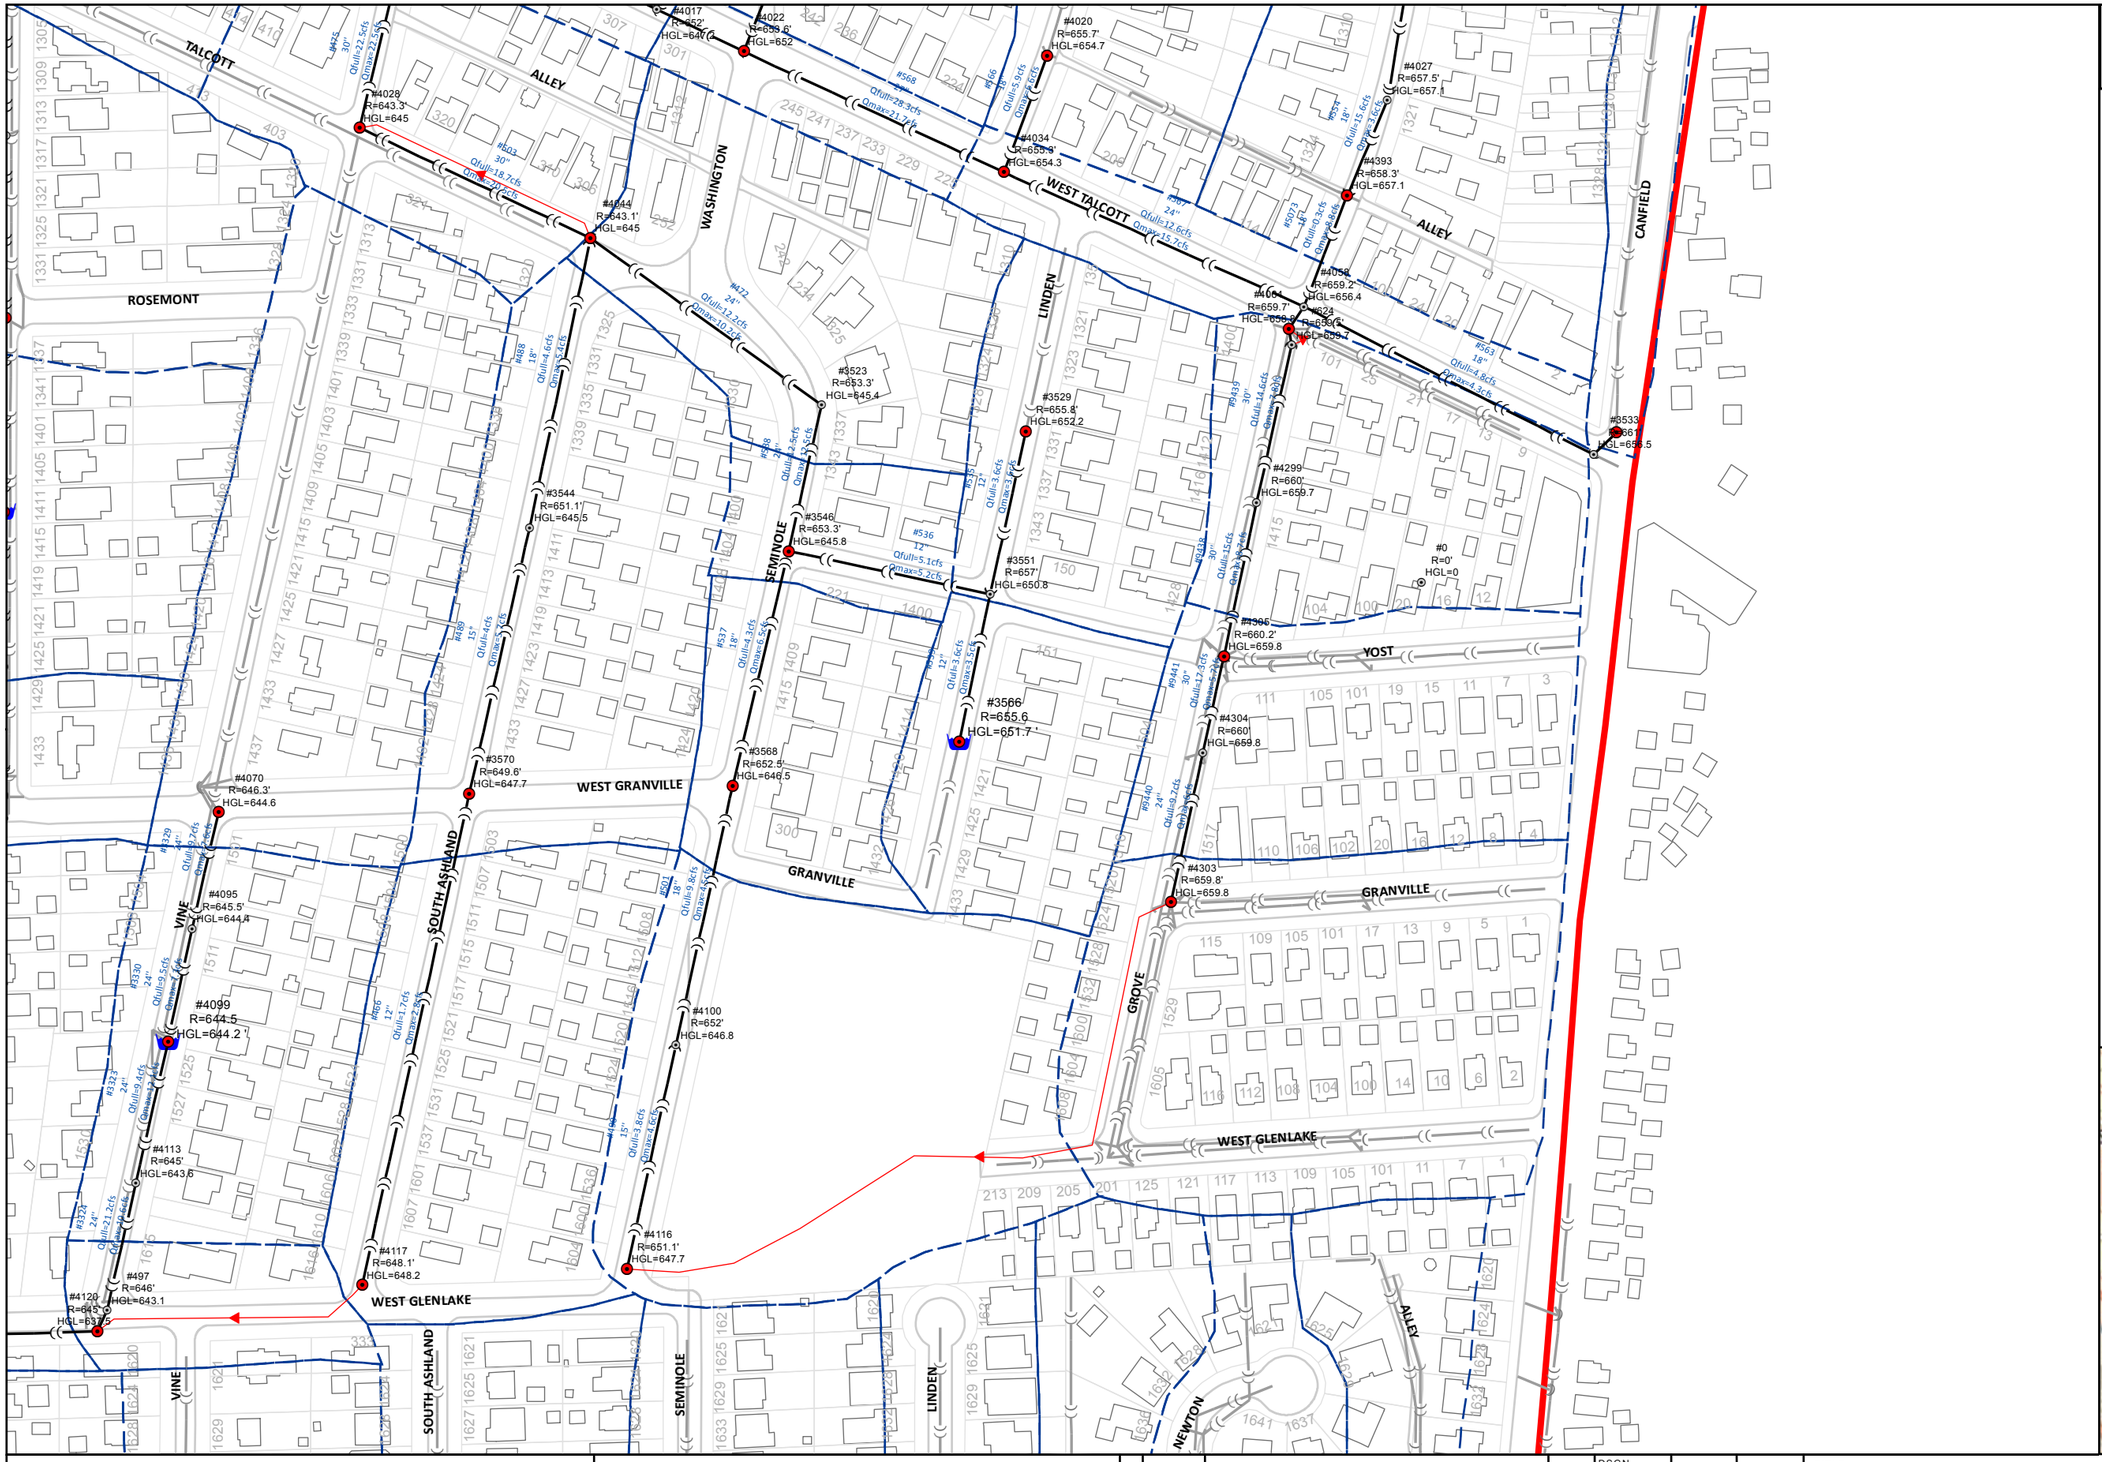

0 100 200 400
Feet
1 inch = 200 feet

Legend

- Drainage Receiving Node
- Junction
- Overland Flow
- Existing Sewer (modeled)
- Modeled Storage Area
- Subbasin Boundary
- Existing Sewer (not modeled)
- Park Ridge Boundary

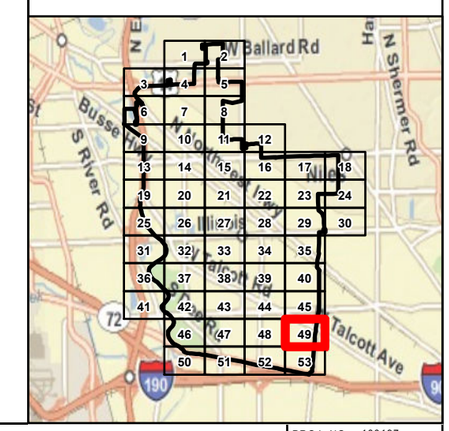

CHRISTOPHER B. BURKE ENGINEERING LTD.
9575 West Higgins Road, Suite 600
Rosemont, Illinois 60018
(847) 823-0500

CLIENT:

CITY OF PARK RIDGE

NO.	DATE	NATURE OF REVISION	CHKD.

DSGN.	
DWN:	
CHKD.	
SCALE:	1:2,400
MODEL:	ArcGIS 10
PLOT DATE	7/14/2011

FILE NAME: Sewer Capacity Atlas
PATH: N:\Park Ridge\100197\Water\Exhibits\Sewer Capacity Atlas.mxd

TITLE:

SEWER CAPACITY ATLAS
10-YR STORM

PROJ. NO. 100197
DATE:
SHEET 49 OF 53
DRAWING NO.

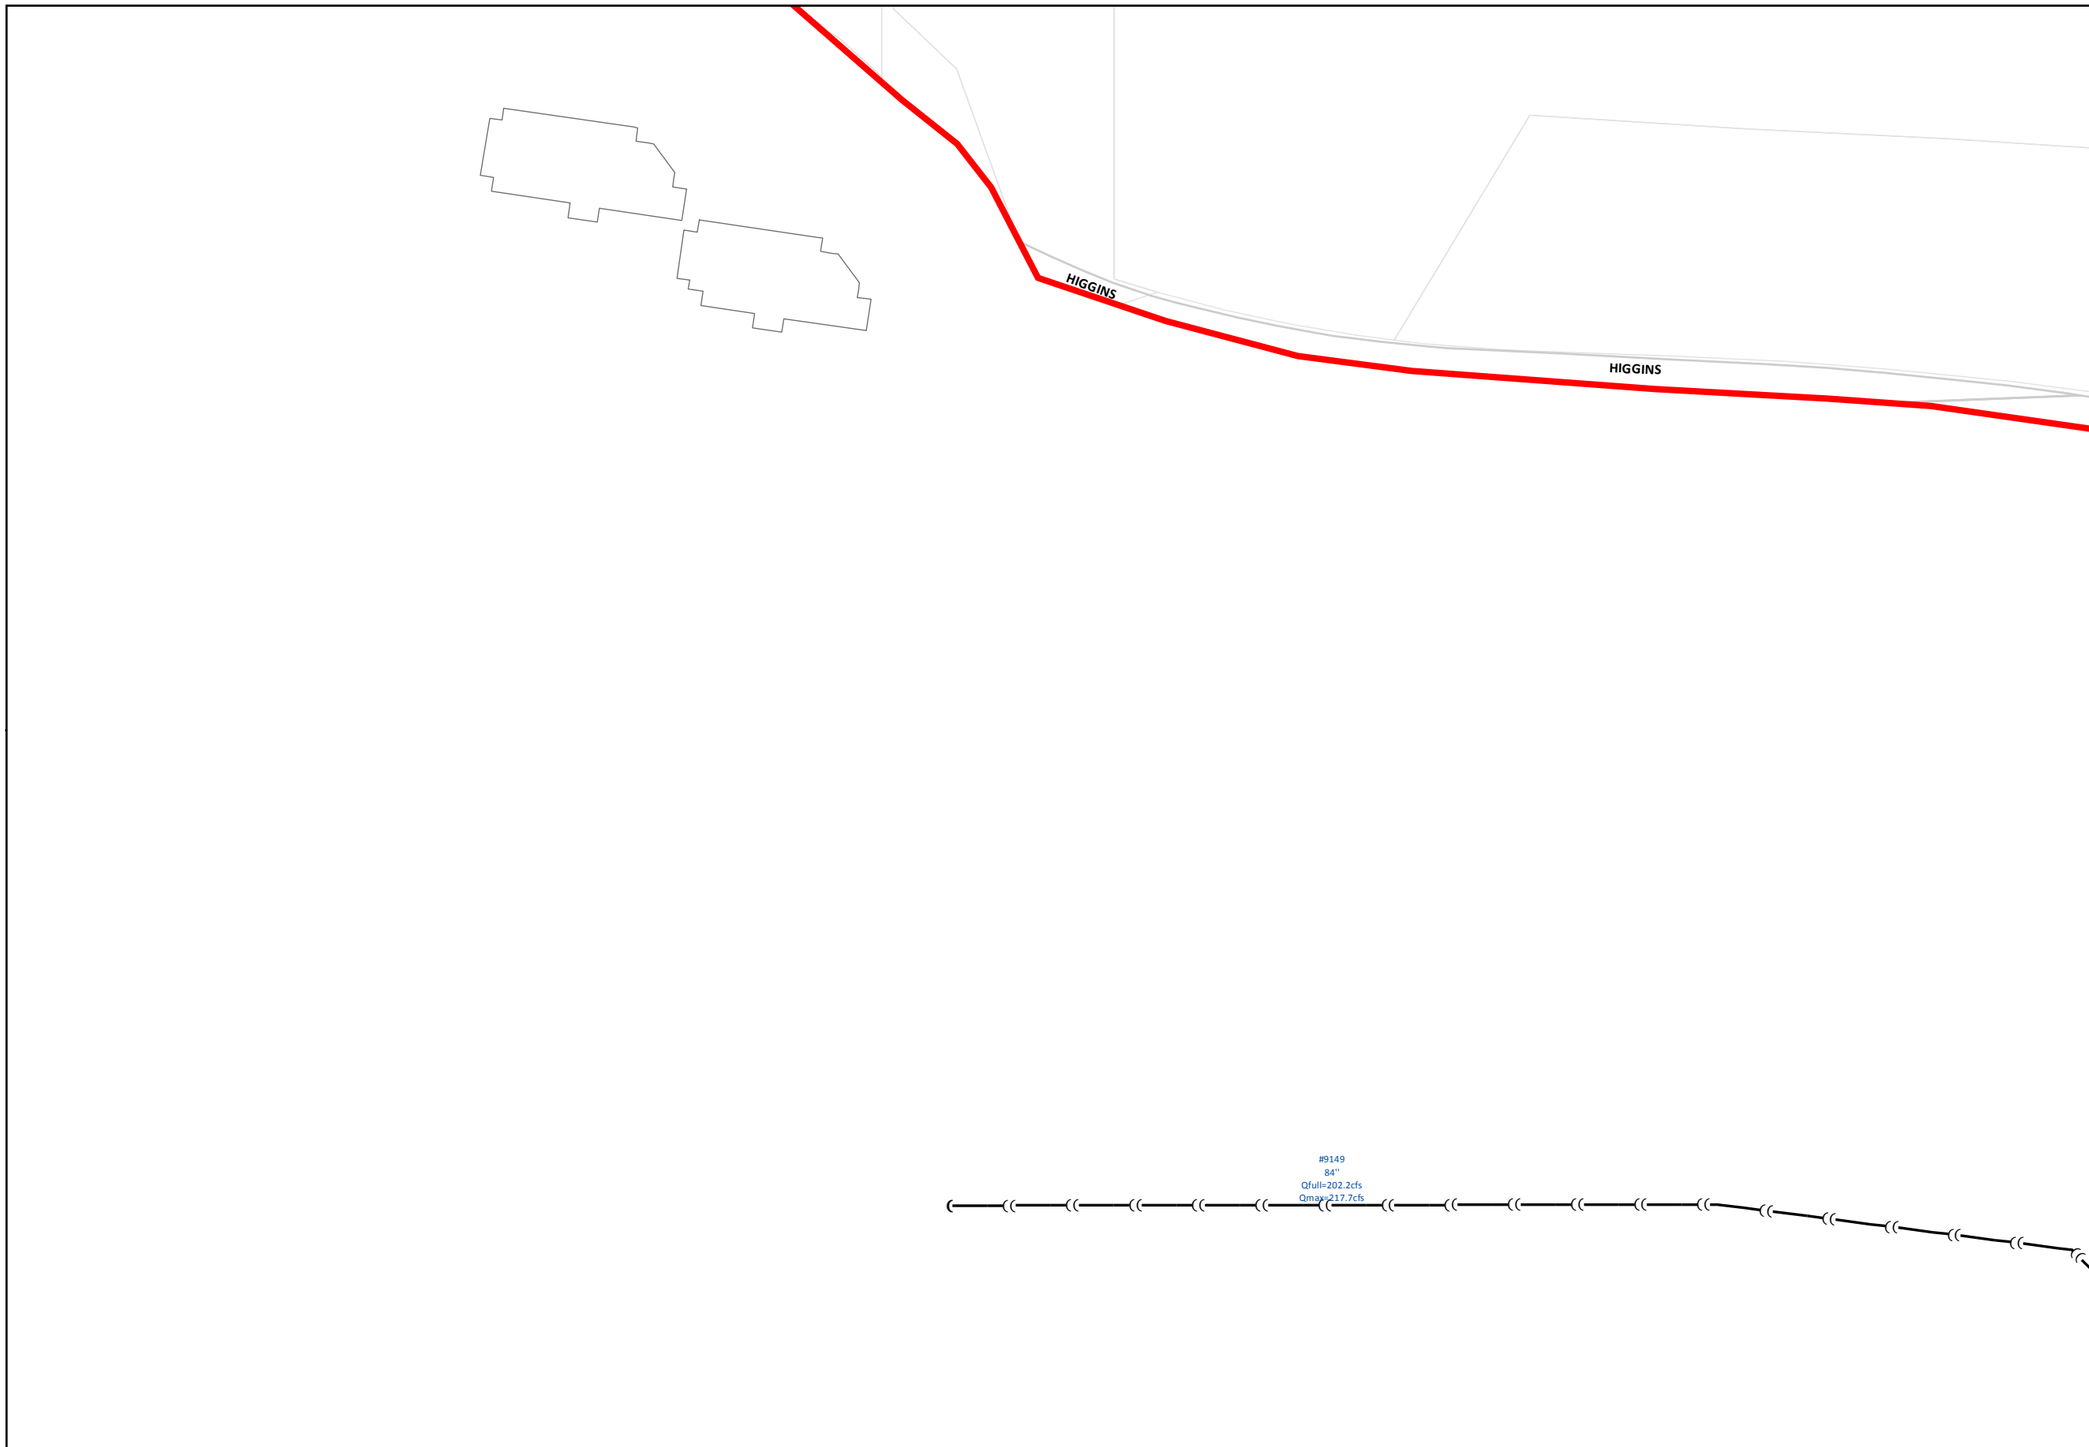

0 100 200 400
Feet
1 inch = 200 feet

Legend

- Drainage Receiving Node
- Junction
- Overland Flow
- Existing Sewer (modeled)
- Modeled Storage Area
- Subbasin Boundary
- Existing Sewer (not modeled)
- Park Ridge Boundary

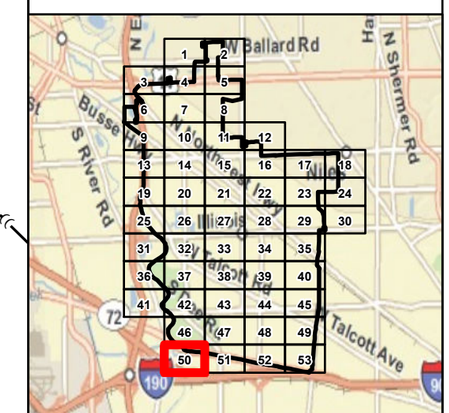

CHRISTOPHER B. BURKE ENGINEERING LTD.
9575 West Higgins Road, Suite 600
Rosemont, Illinois 60018
(847) 823-0500

CLIENT:

CITY OF PARK RIDGE

NO.	DATE	NATURE OF REVISION	CHKD.

DSGN.	
DWN:	
CHKD.	
SCALE:	1:2,400
MODEL:	ArcGIS 10
PLOT DATE	7/14/2011
FILE NAME	Sewer Capacity Atlas
PATH	N:\Park Ridge\100197\Water\Exhibits\Sewer Capacity Atlas.mxd

TITLE:

SEWER CAPACITY ATLAS
10-YR STORM

PROJ. NO. 100197
DATE:
SHEET 50 OF 53
DRAWING NO.

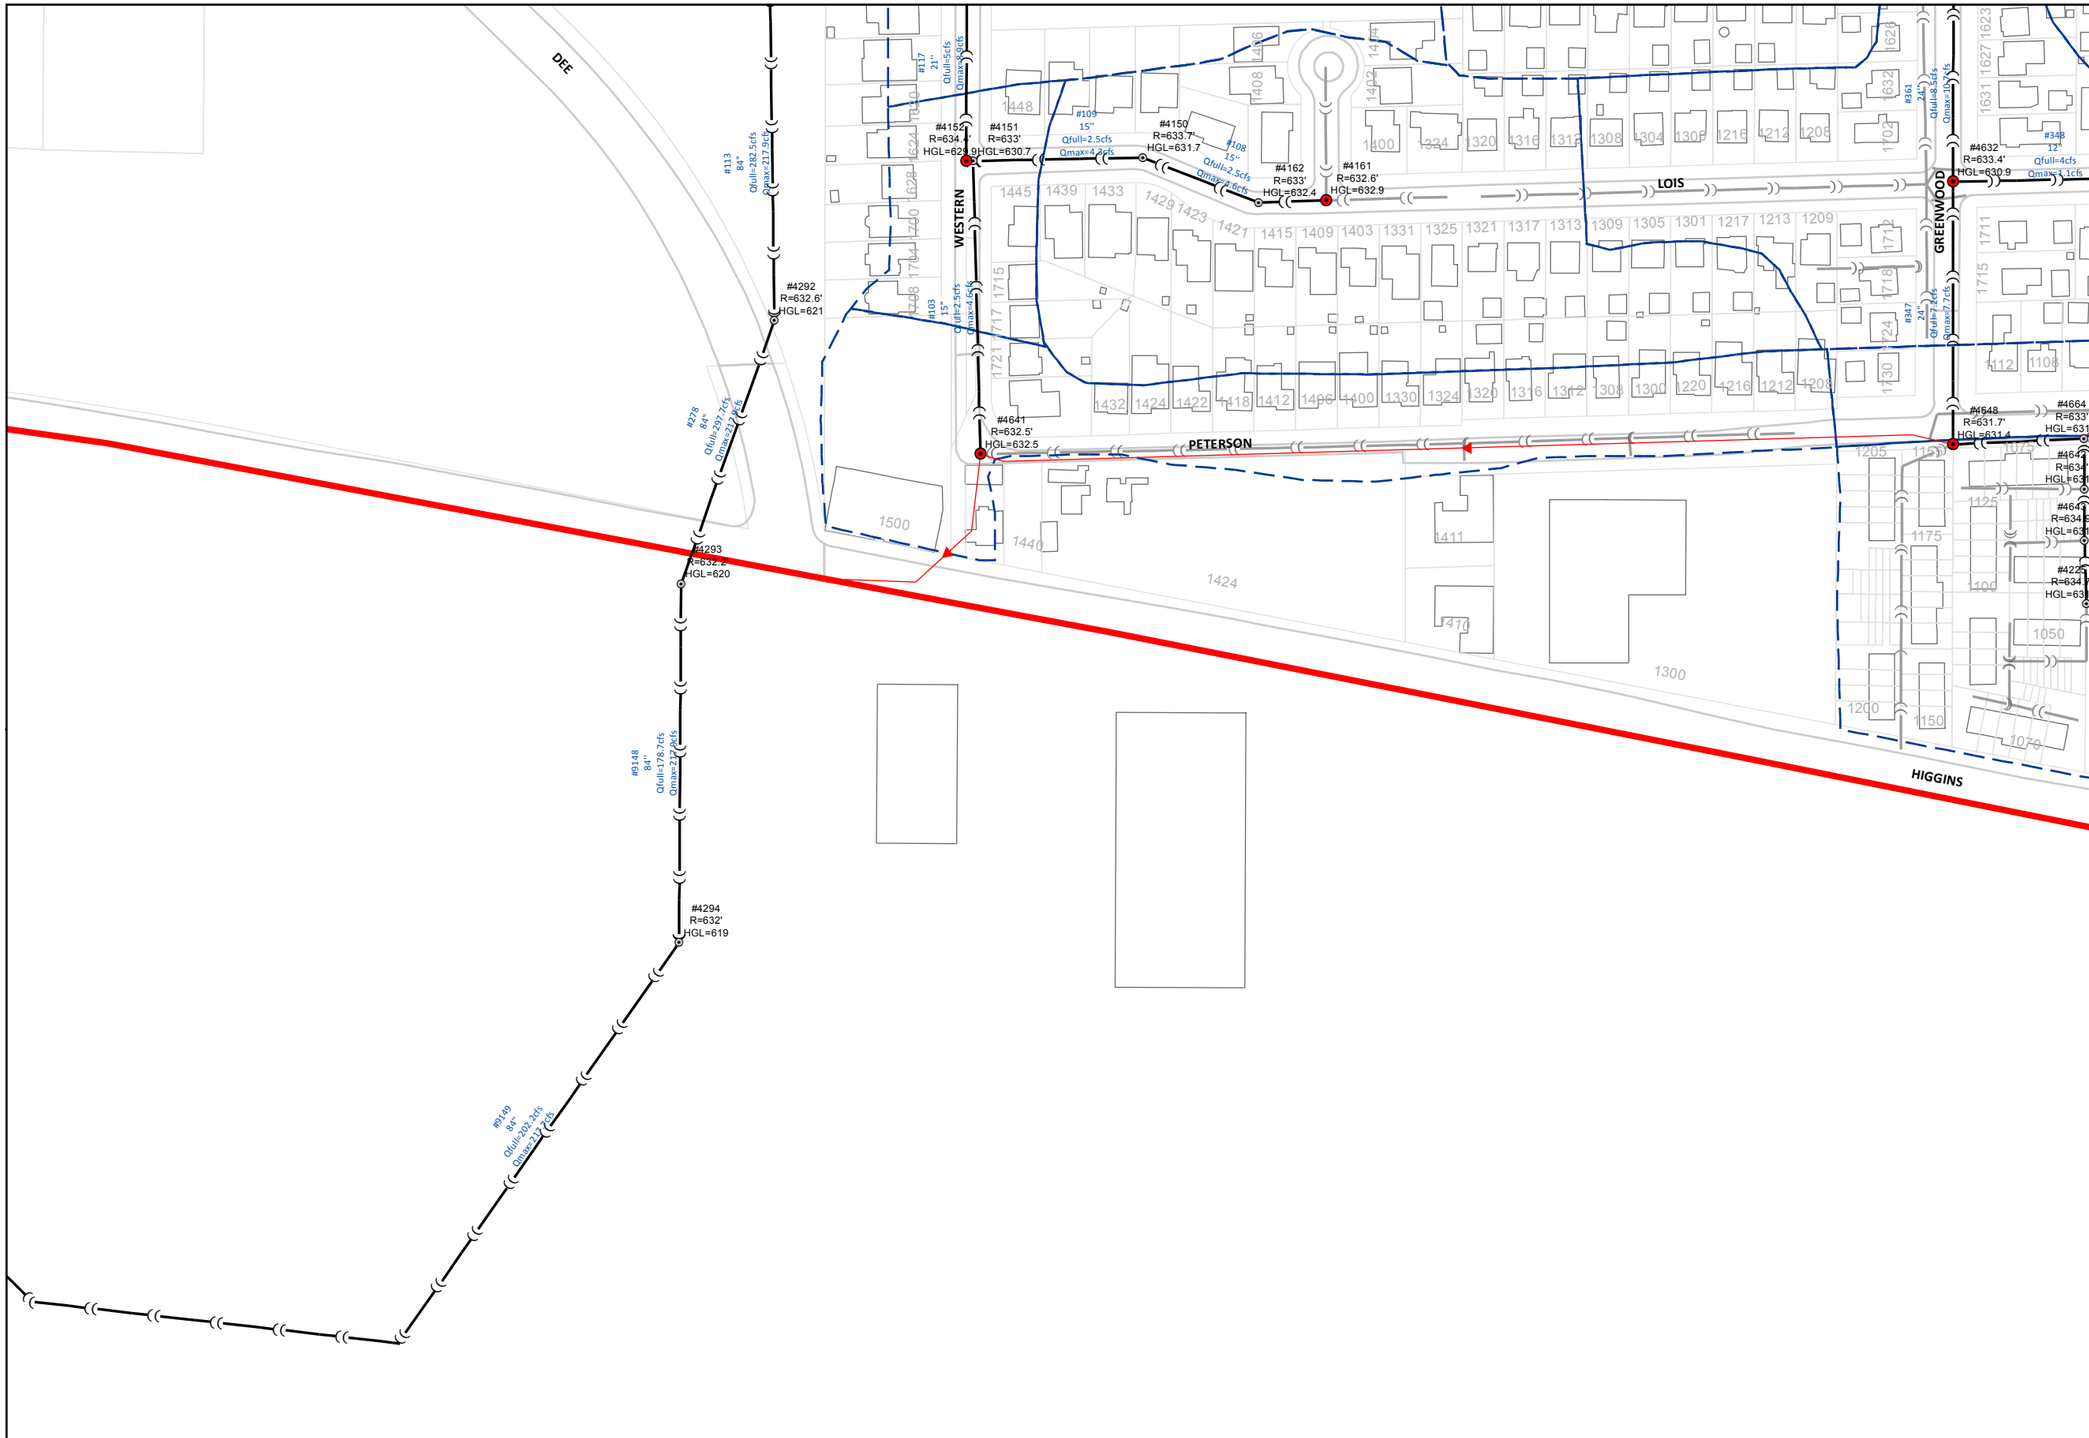

0 100 200 400
Feet
1 inch = 200 feet

Legend

- Drainage Receiving Node
- Junction
- Overland Flow
- Existing Sewer (modeled)
- Modeled Storage Area
- Subbasin Boundary
- Existing Sewer (not modeled)
- Park Ridge Boundary

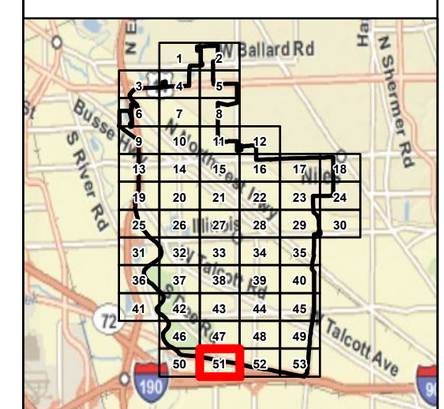

CHRISTOPHER B. BURKE ENGINEERING LTD.
9575 West Higgins Road, Suite 600
Rosemont, Illinois 60018
(847) 823-0500

CLIENT:

CITY OF PARK RIDGE

NO.	DATE	NATURE OF REVISION	CHKD.

DSGN.	
DWN:	
CHKD.	
SCALE:	1:2,400
MODEL:	ArcGIS 10
PLOT DATE	7/14/2011
FILE NAME	Sewer Capacity Atlas
PATH	N:\Park Ridge\100197\Water\Exhibits\Sewer Capacity Atlas.mxd

TITLE:

SEWER CAPACITY ATLAS
10-YR STORM

PROJ. NO. 100197
DATE:
SHEET 51 OF 53
DRAWING NO.

0 100 200 400
Feet
1 inch = 200 feet

Legend

- Drainage Receiving Node
- Junction
- Overland Flow
- Existing Sewer (modeled)
- Modeled Storage Area
- Subbasin Boundary
- Existing Sewer (not modeled)
- Park Ridge Boundary

CHRISTOPHER B. BURKE ENGINEERING LTD.
9575 West Higgins Road, Suite 600
Rosemont, Illinois 60018
(847) 823-0500

CLIENT:

CITY OF PARK RIDGE

NO.	DATE	NATURE OF REVISION	CHKD.

DSGN.	
DWN:	
CHKD.	
SCALE:	1:2,400
MODEL:	ArcGIS 10
PLOT DATE	7/14/2011

FILE NAME: Sewer Capacity Atlas
PATH: N:\Park Ridge\100197\Water\Exhibits\Sewer Capacity Atlas.mxd

TITLE:

SEWER CAPACITY ATLAS
10-YR STORM

PROJ. NO. 100197
DATE:
SHEET 52 OF 53
DRAWING NO.

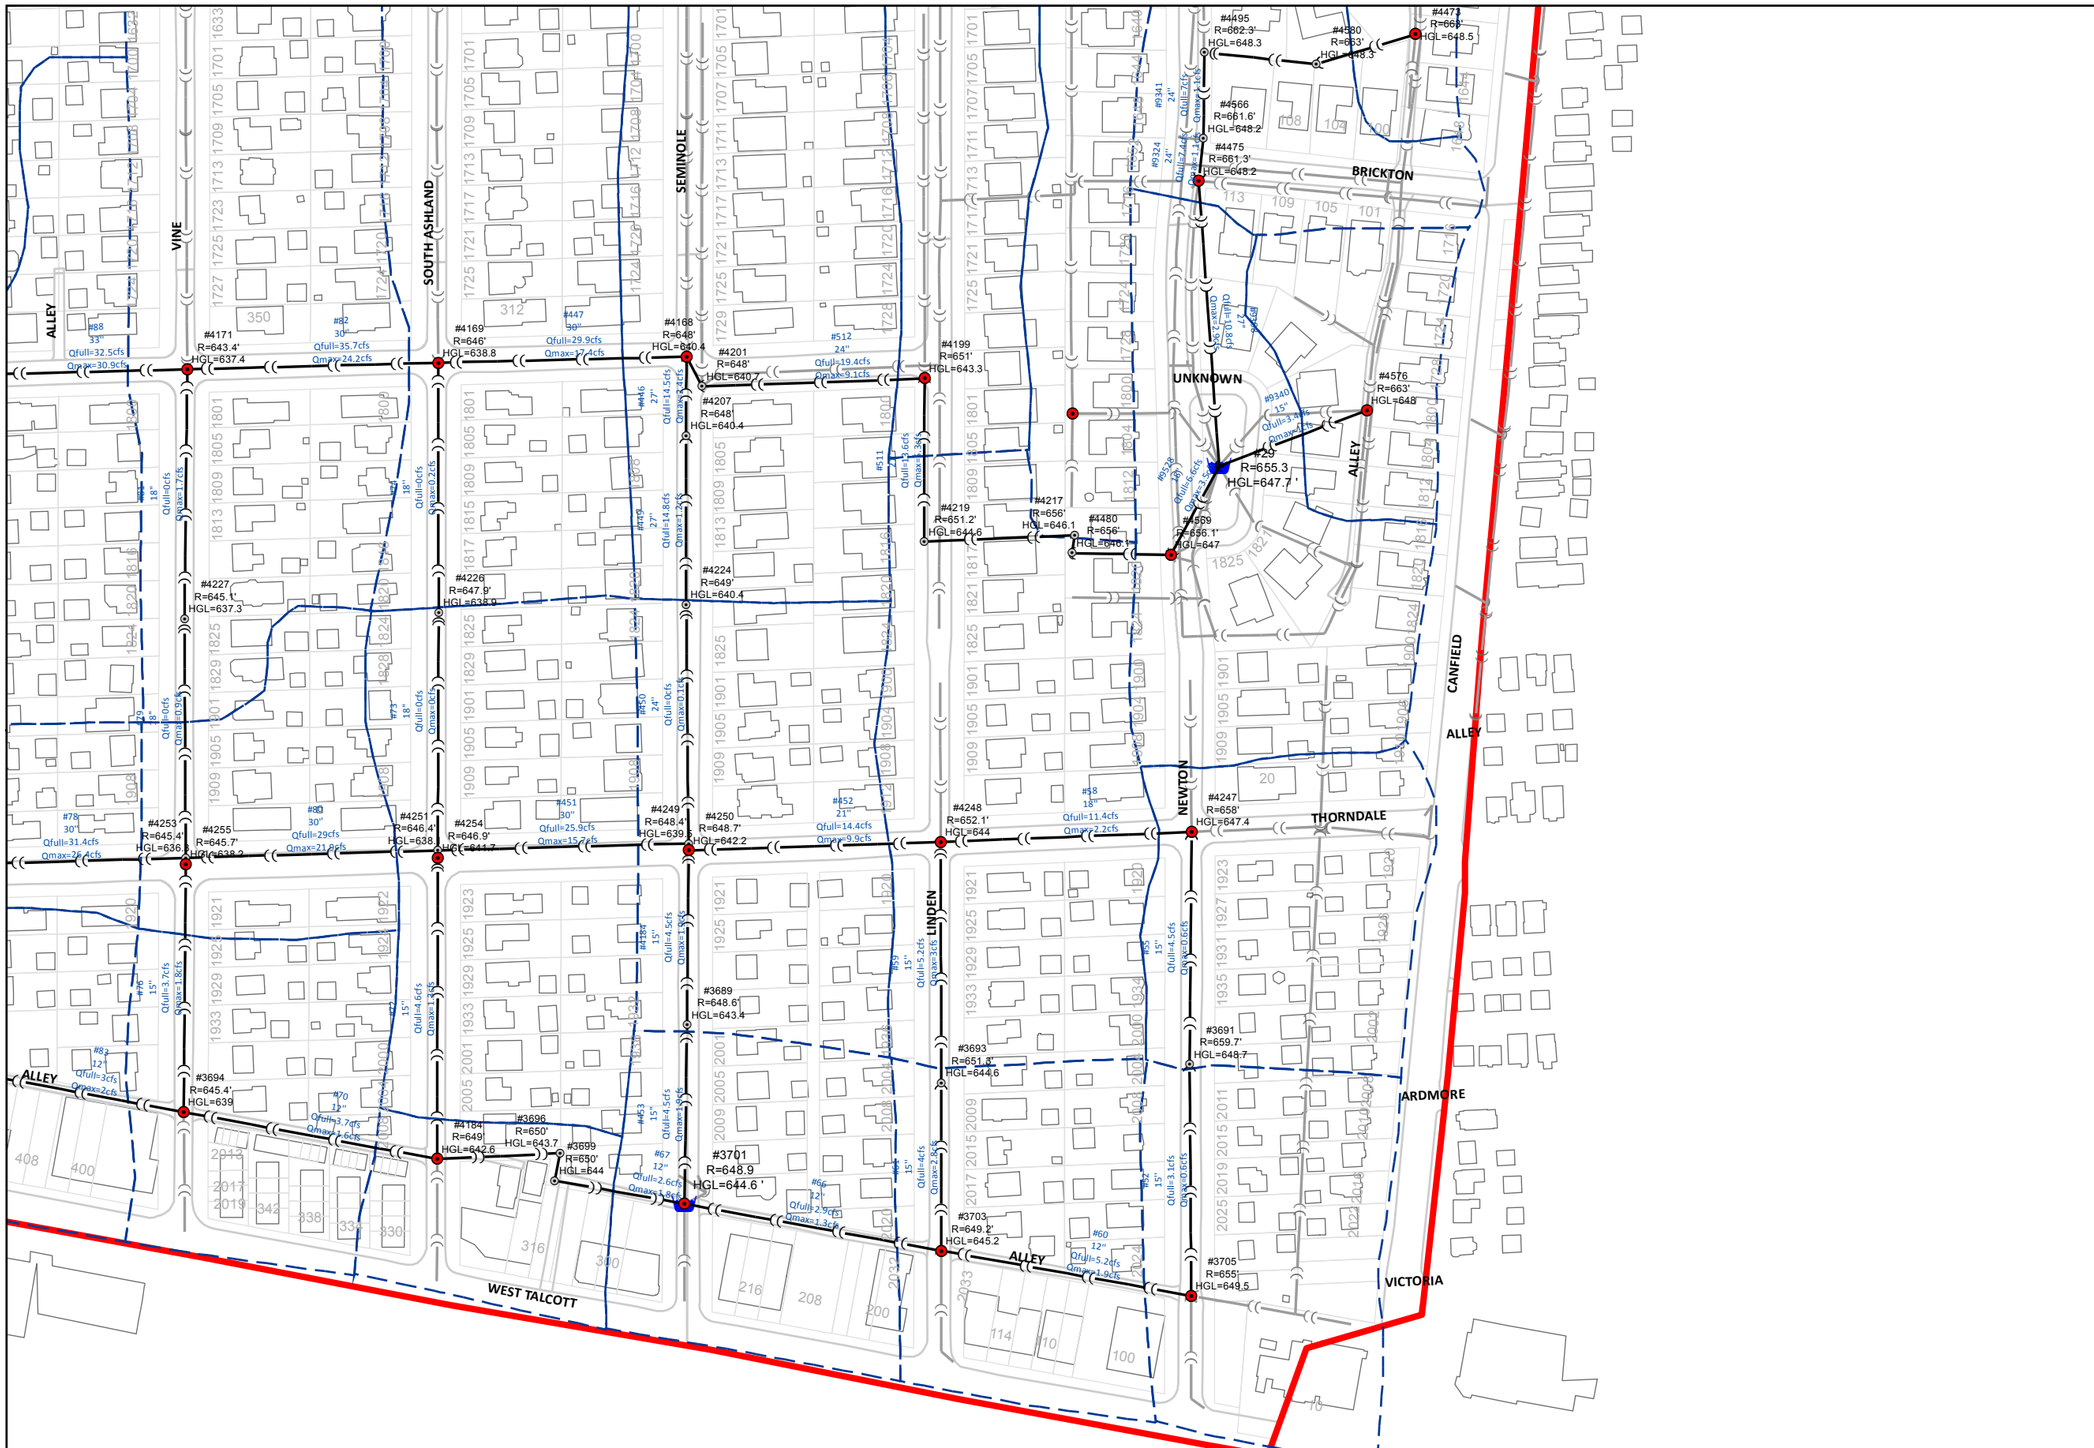

0 100 200 400
Feet
1 inch = 200 feet

Legend

- Drainage Receiving Node
- Junction
- Overland Flow
- Existing Sewer (modeled)
- Modeled Storage Area
- Subbasin Boundary
- Existing Sewer (not modeled)
- Park Ridge Boundary

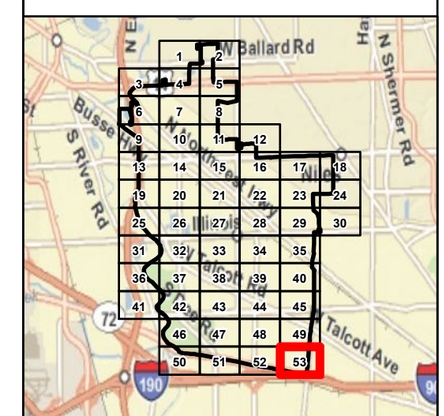

CHRISTOPHER B. BURKE ENGINEERING LTD.
9575 West Higgins Road, Suite 600
Rosemont, Illinois 60018
(847) 823-0500

CLIENT:

CITY OF PARK RIDGE

NO.	DATE	NATURE OF REVISION	CHKD.

DSGN.	
DWN:	
CHKD.	
SCALE:	1:2,400
MODEL:	ArcGIS 10
PLOT DATE	7/14/2011
FILE NAME	Sewer Capacity Atlas
PATH	N:\Park Ridge\100197\Water\Exhibits\Sewer Capacity Atlas.mxd

TITLE:

SEWER CAPACITY ATLAS
10-YR STORM

PROJ. NO. 100197
DATE:
SHEET 53 OF 53
DRAWING NO.