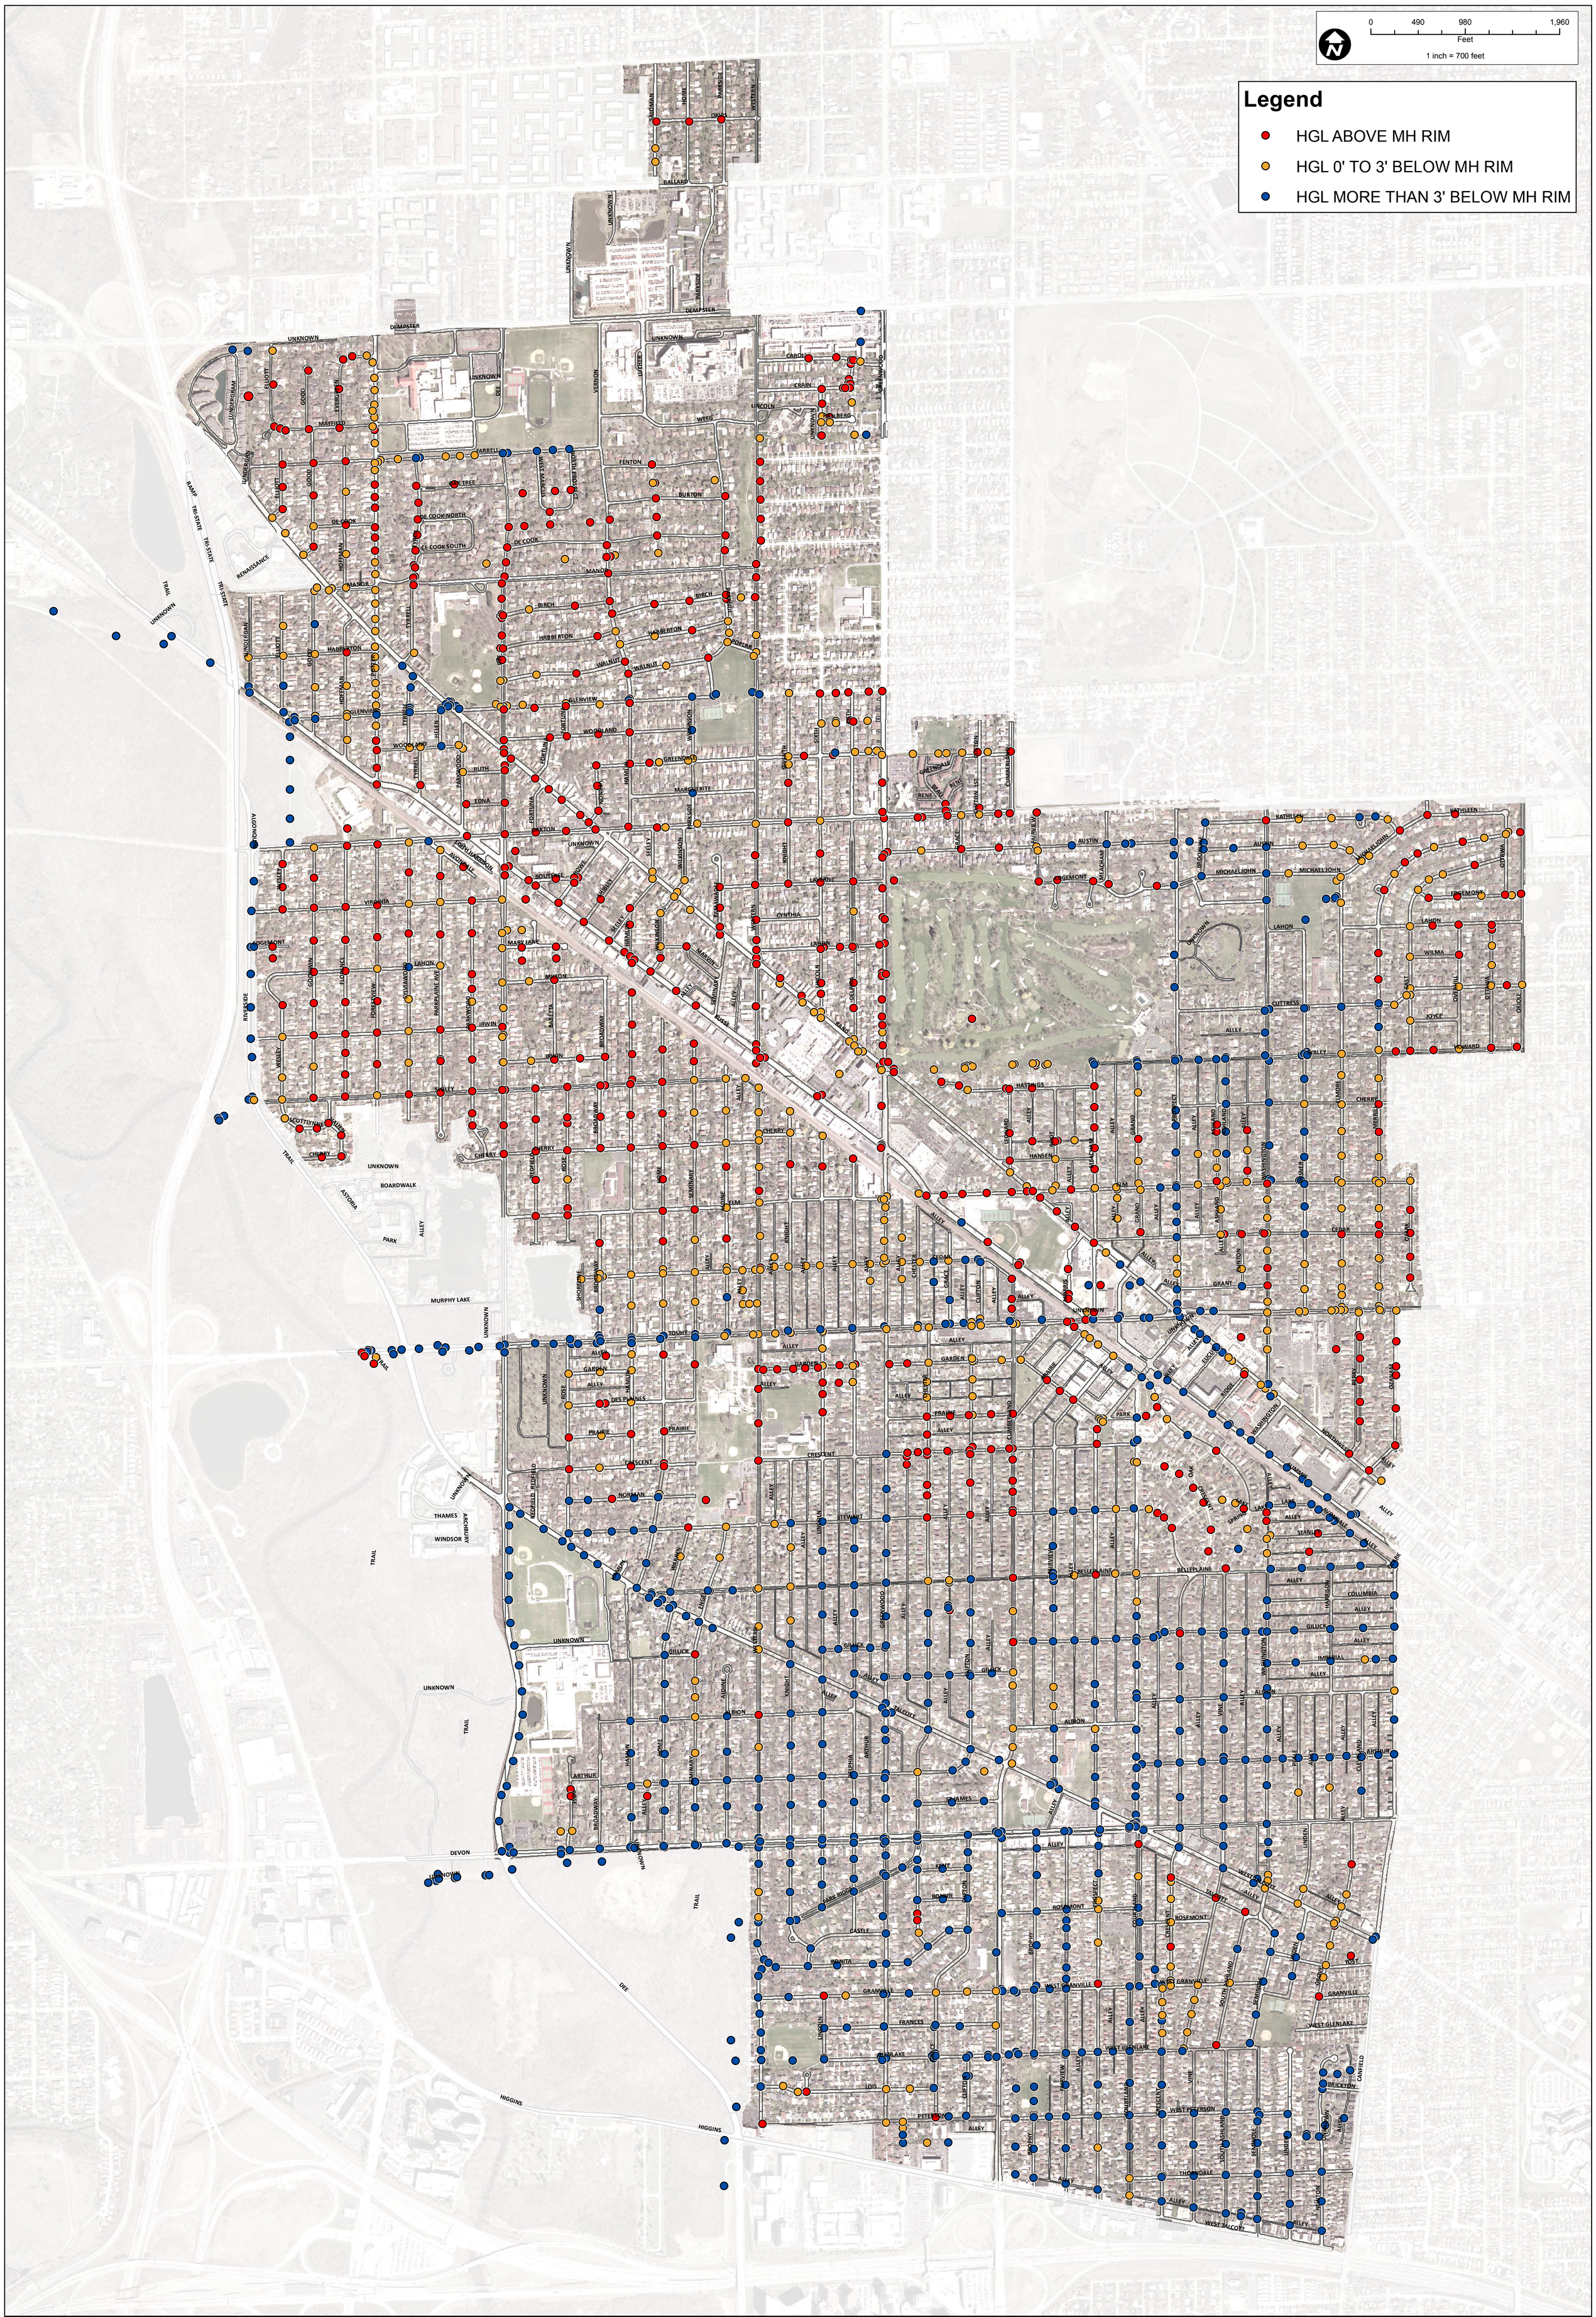

CHRISTOPHER B. BURKE ENGINEERING LTD.
9575 West Higgins Road, Suite 600
Rosemont, Illinois 60018
(847) 823-0500

CLIENT:
CITY OF PARK RIDGE

NO.	DATE	NATURE OF REVISION	CHKD.

DSGN.	
DWN:	JSG
CHKD.	
SCALE:	1:0
MODEL:	ArcGIS 10
PLOT DATE	7/12/2011
FILE NAME	Exh8_Surcharge Depth_10yr
PATH	N:\Park Ridge\100197\Water\Exhibits\Exh8_Surcharge Depth_10yr.mxd

TITLE:
SURCHARGE DEPTHS
10 - YEAR STORM

PROJ. NO. 10-0197
DATE:
SHEET 0 OF 0
DRAWING NO.
EXH 8